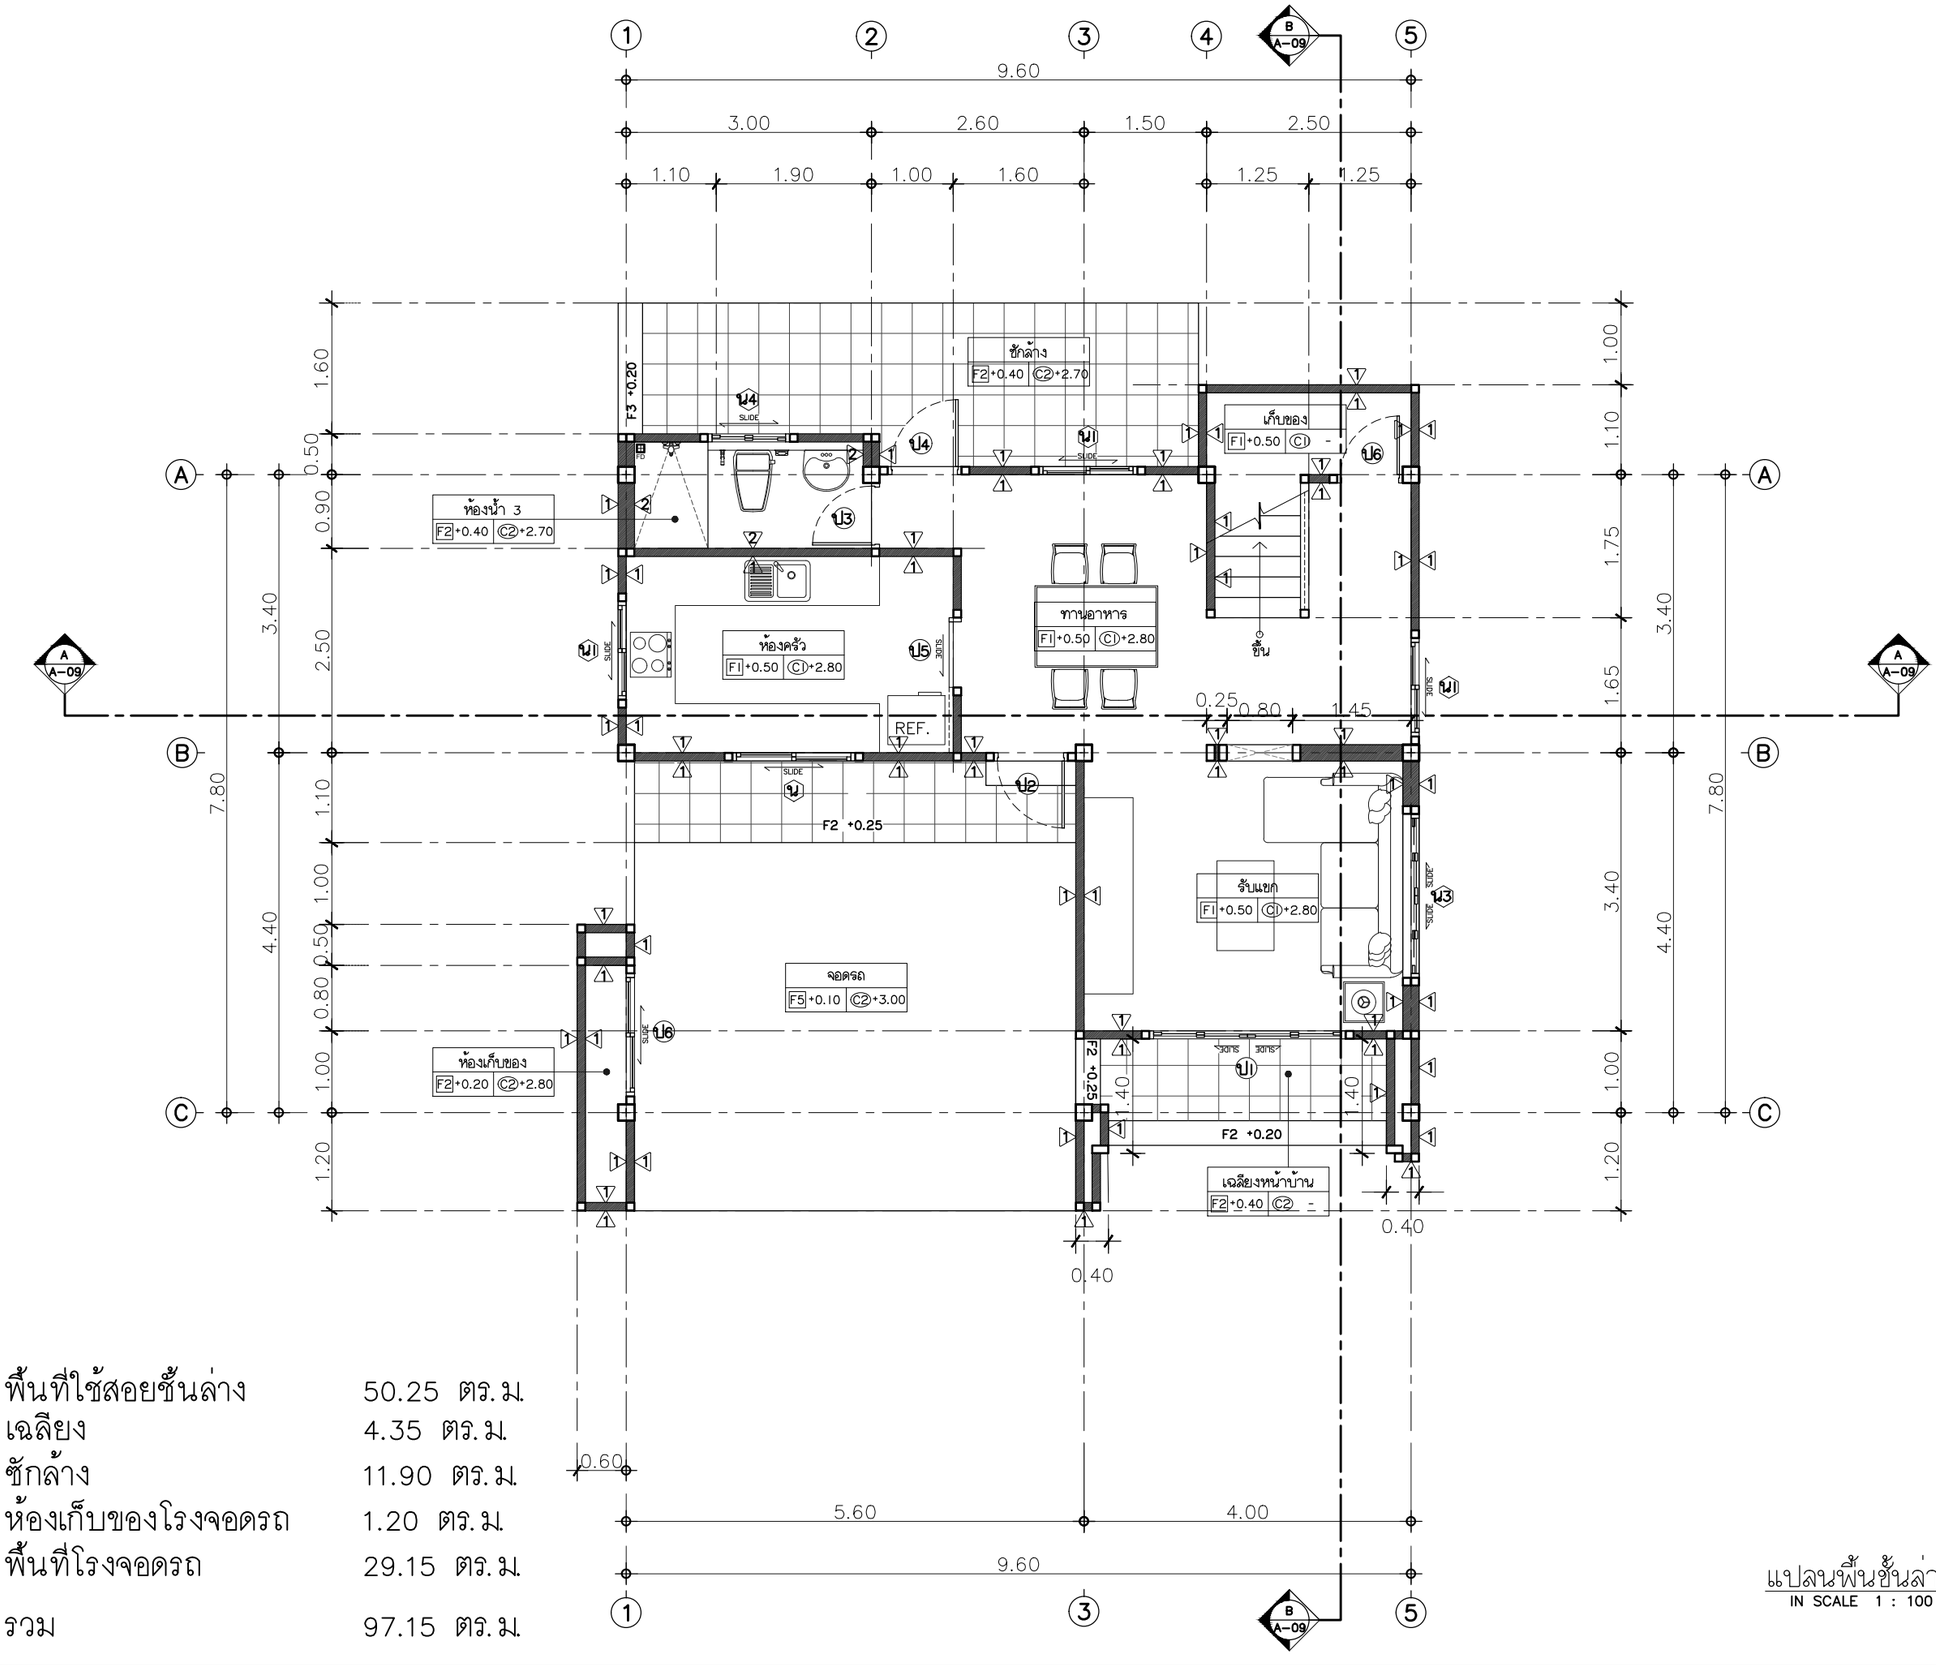

พื้นที่ใช้สอยชั้นล่าง	50.25 ตร.ม.
เฉลียง	4.35 ตร.ม.
ซักล้าง	11.90 ตร.ม.
ห้องเก็บของโรงจอดรถ	1.20 ตร.ม.
พื้นที่โรงจอดรถ	29.15 ตร.ม.
รวม	97.15 ตร.ม.

แปลนพื้นชั้นล่าง
IN SCALE 1 : 100

QDHouse

PROJECT

OWNER :

ARCHITECT & DRAWING

STRUCTURAL ENGINEER

SANITARY ENGINEER
-

MECHANICAL ENGINEER
-

DRAWING
-

REVISE

No.	Detail	Date

KEY PLAN

DRAWING TITLE
แปลนพื้นชั้นล่าง

SCALE : 1: 75

Drawing No: A-06

Sheet No : 06 | 39

DOCUMENT No :

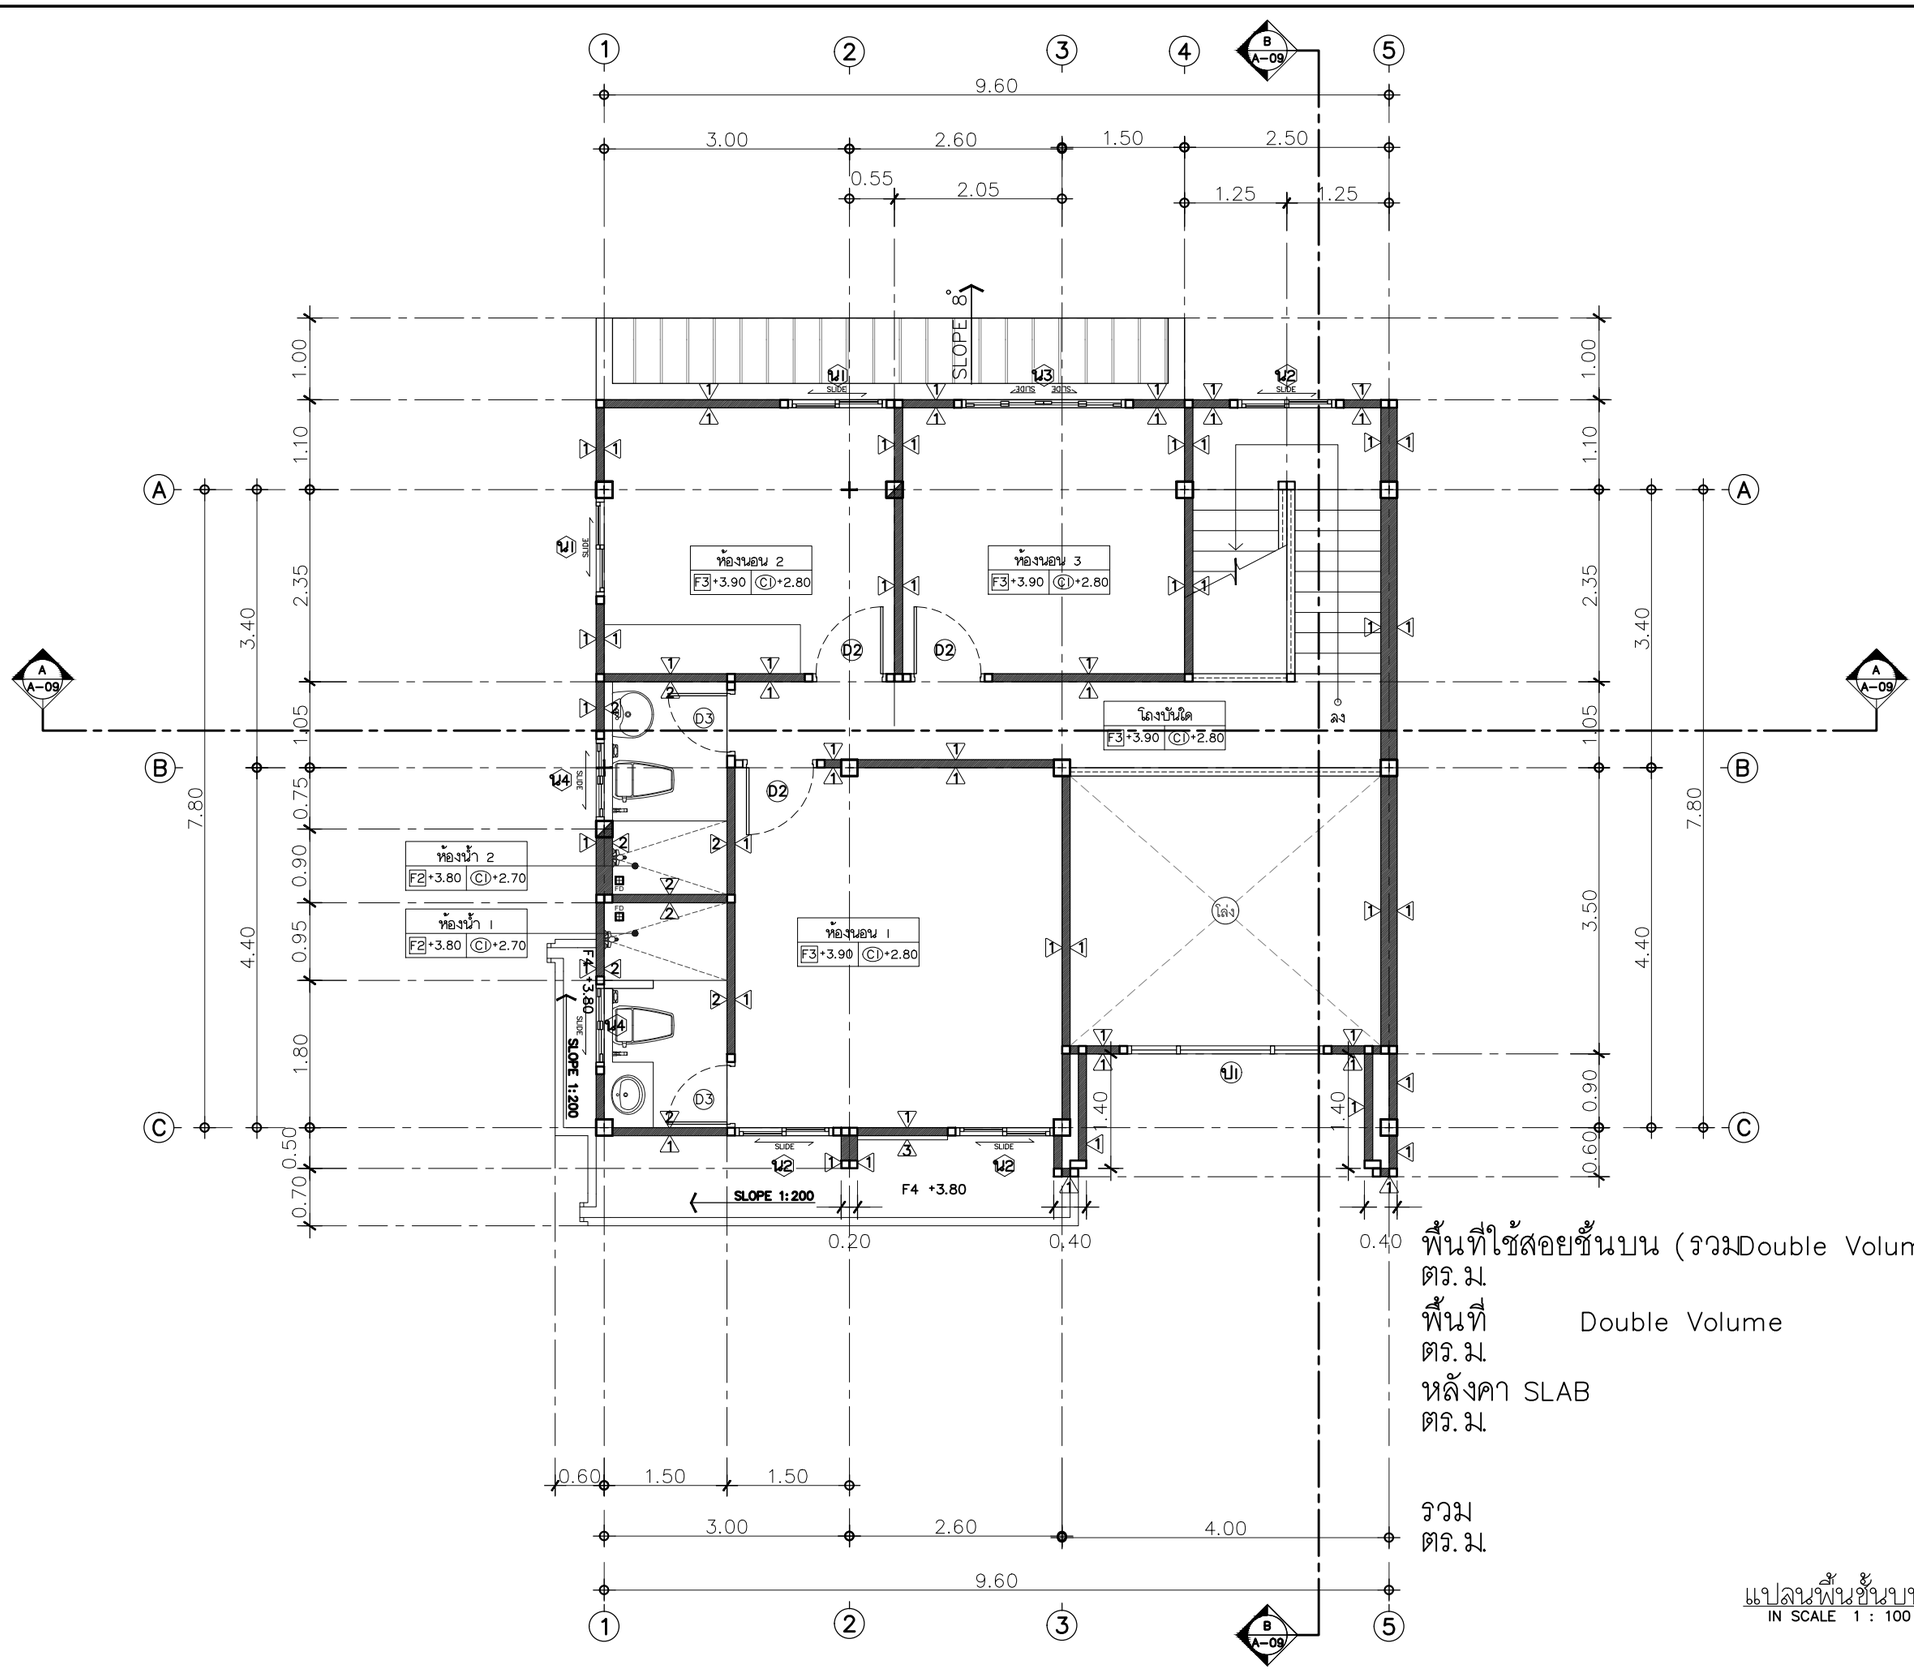

พื้นที่ใช้สอยชั้นบน (รวมDouble Volume) ตร.ม.		80.80
พื้นที่ ตร.ม.	Double Volume	12.15
หลังคา SLAB ตร.ม.		6.70
รวม ตร.ม.		87.50

แปลนพื้นชั้นบน
IN SCALE 1 : 100

QDHouse

PROJECT

OWNER :

ARCHITECT & DRAWING

STRUCTURAL ENGINEER

SANITARY ENGINEER
-

MECHANICAL ENGINEER
-

DRAWING
-

REVISE

No.	Detail	Date

KEY PLAN

DRAWING TITLE
แปลนพื้นชั้นบน

SCALE : 1: 75

Drawing No: A-07

Sheet No : 07 | 39

DOCUMENT No :

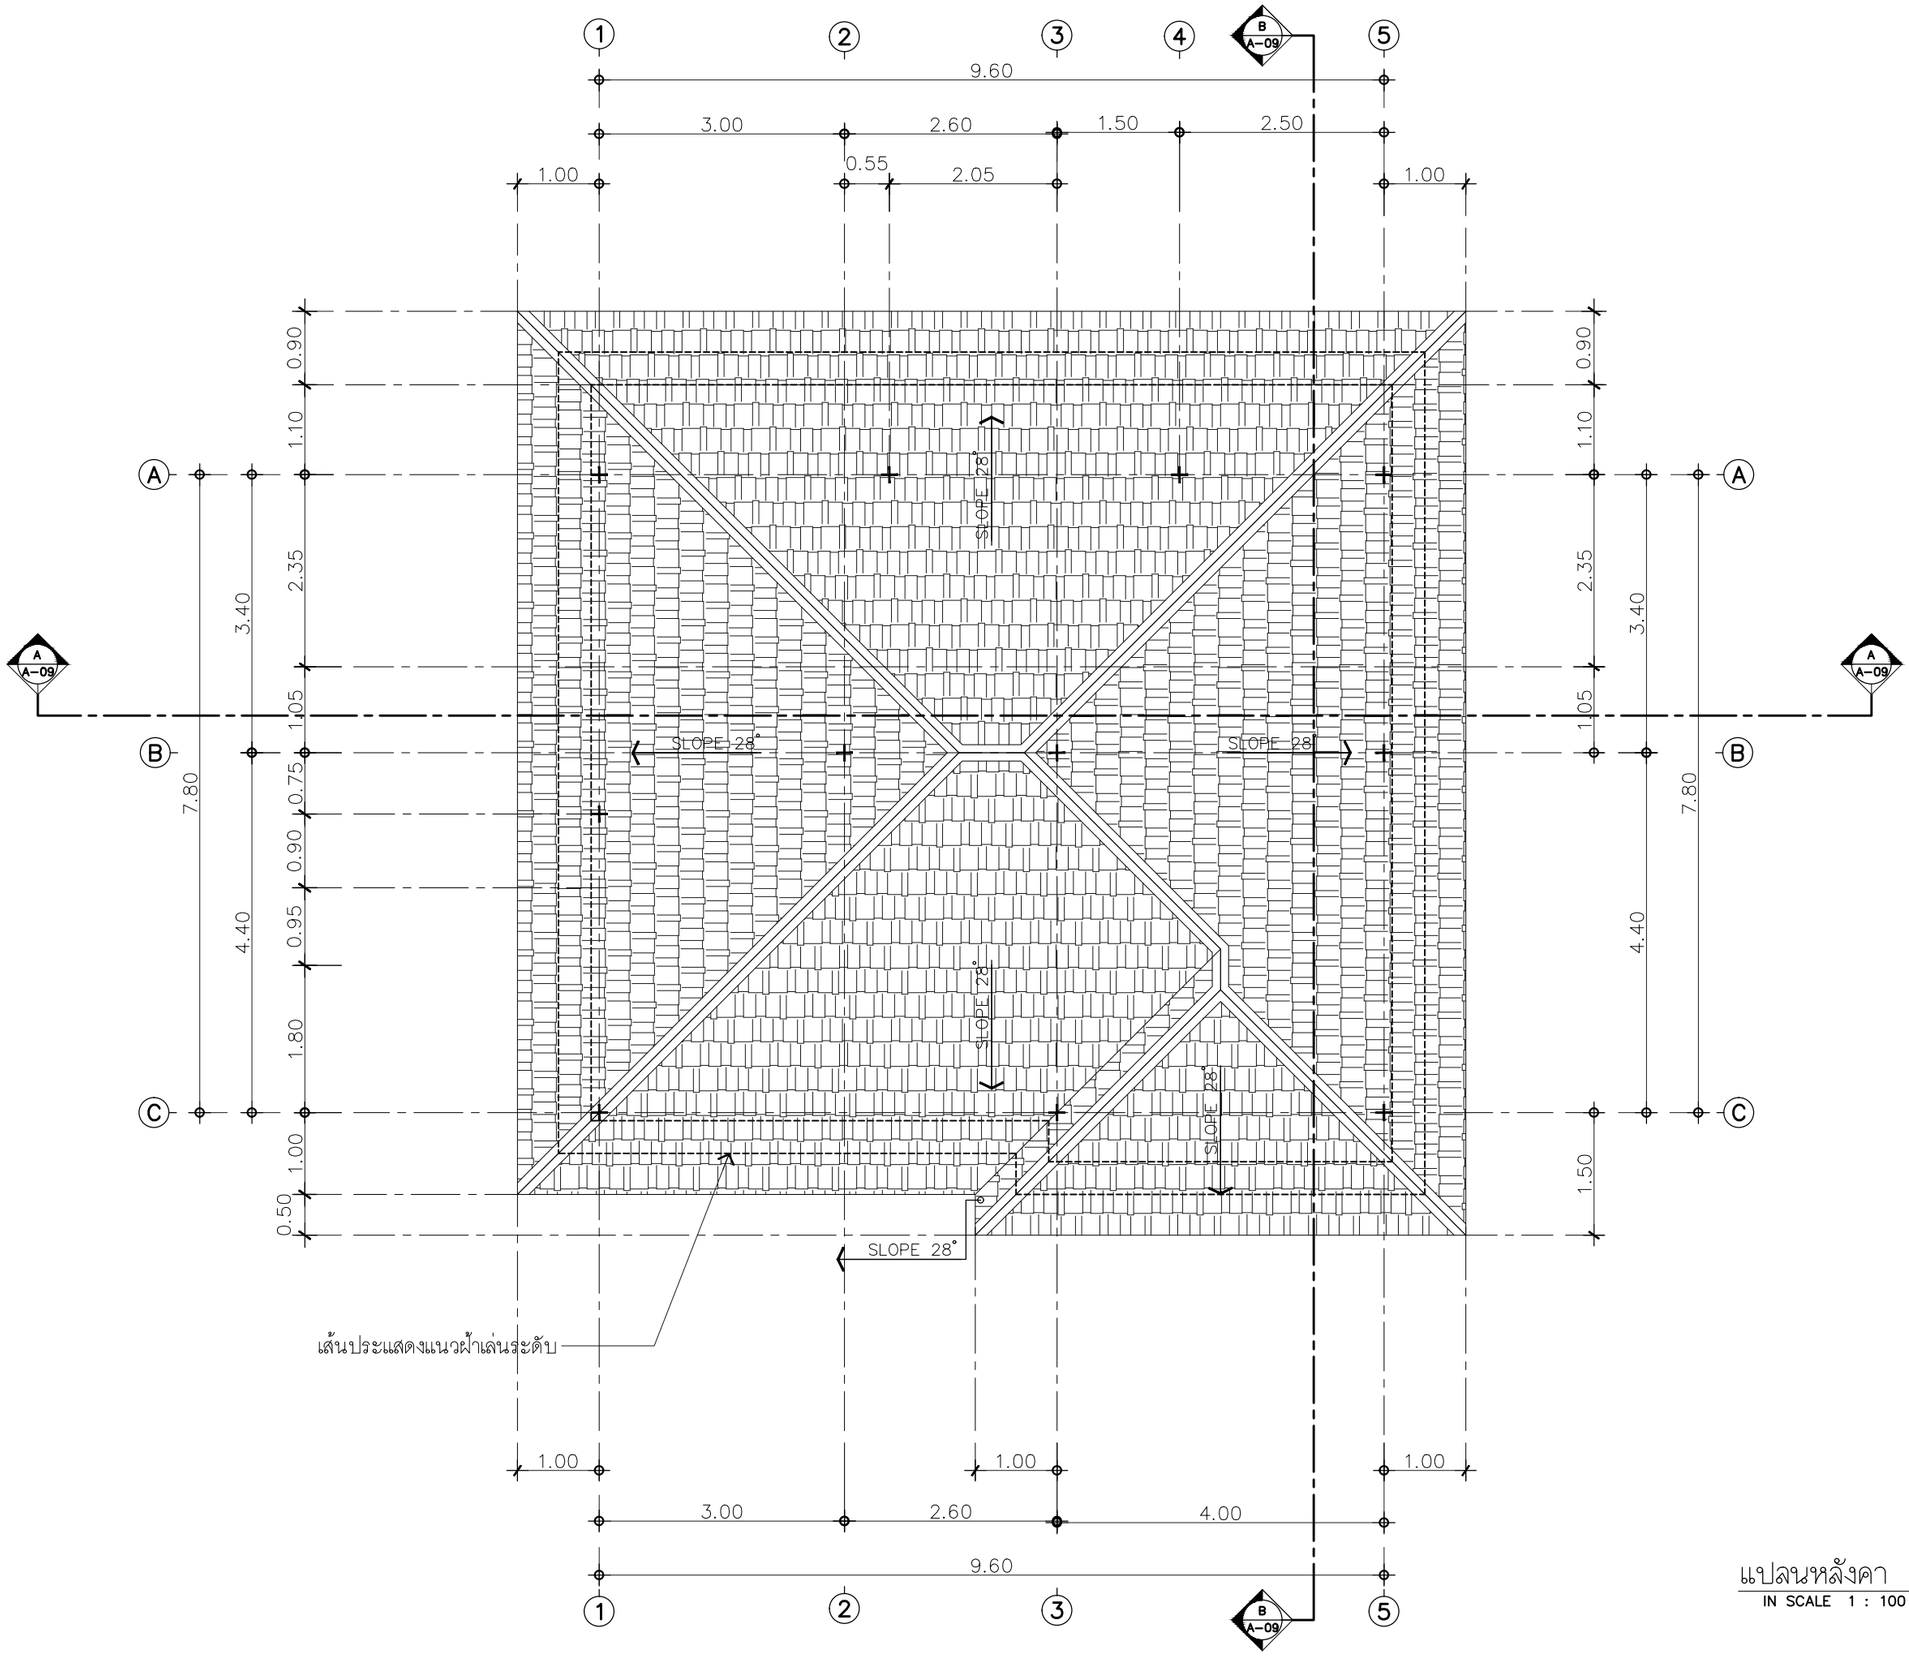

แปลนหลังคา

IN SCALE 1 : 100

QDHouse Architect

PROJECT

OWNER :

ARCHITECT & DRAWING

STRUCTURAL ENGINEER

SANITARY ENGINEER
-

MECHANICAL ENGINEER
-

DRAWING
-

REVISE

No.	Detail	Date

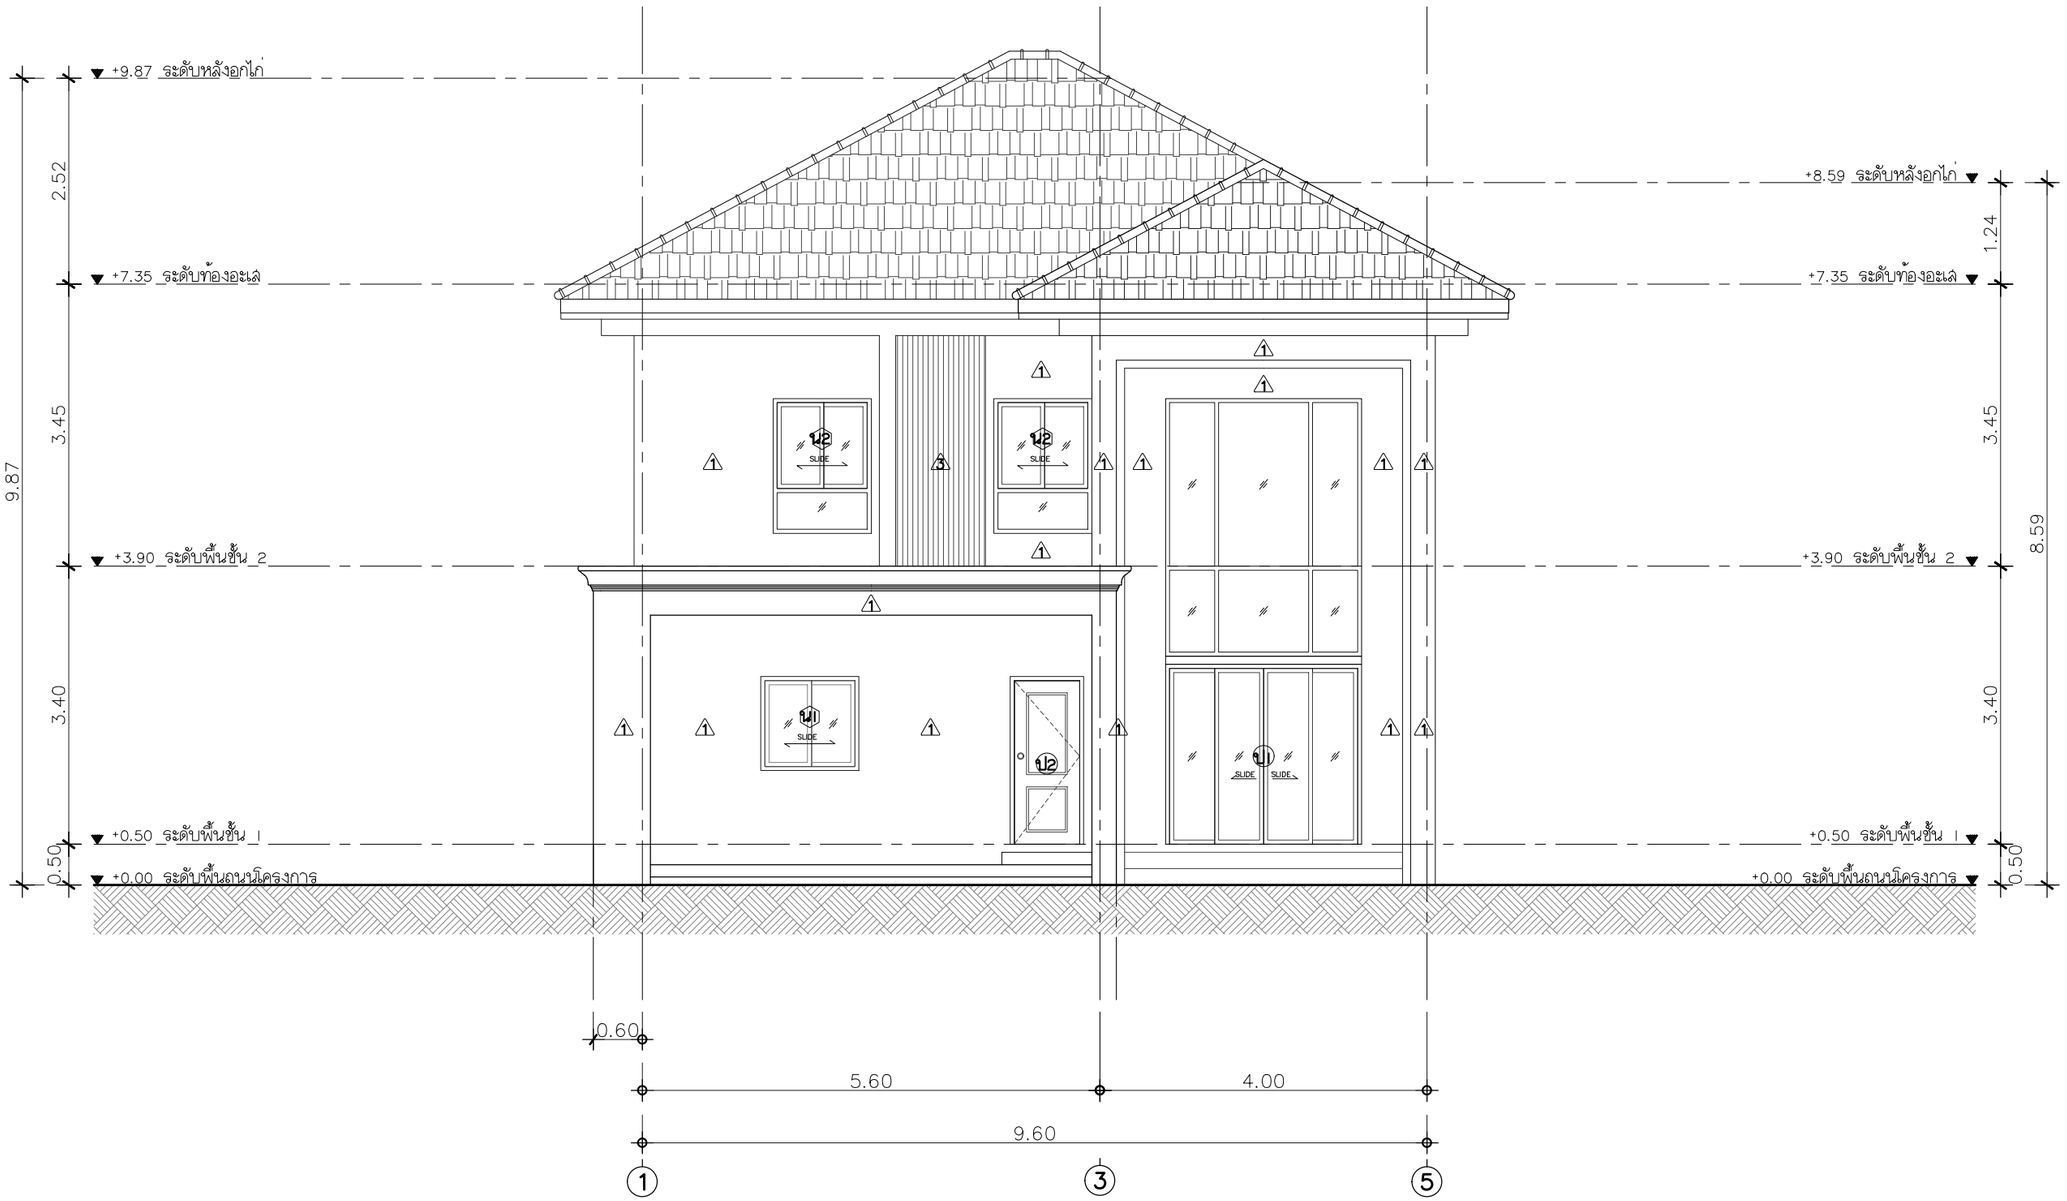

รูปด้าน 1

IN SCALE 1 : 75

QDHouse

PROJECT

OWNER :

ARCHITECT & DRAWING

STRUCTURAL ENGINEER

SANITARY ENGINEER
-

MECHANICAL ENGINEER
-

DRAWING
-

REVISE

No.	Detail	Date

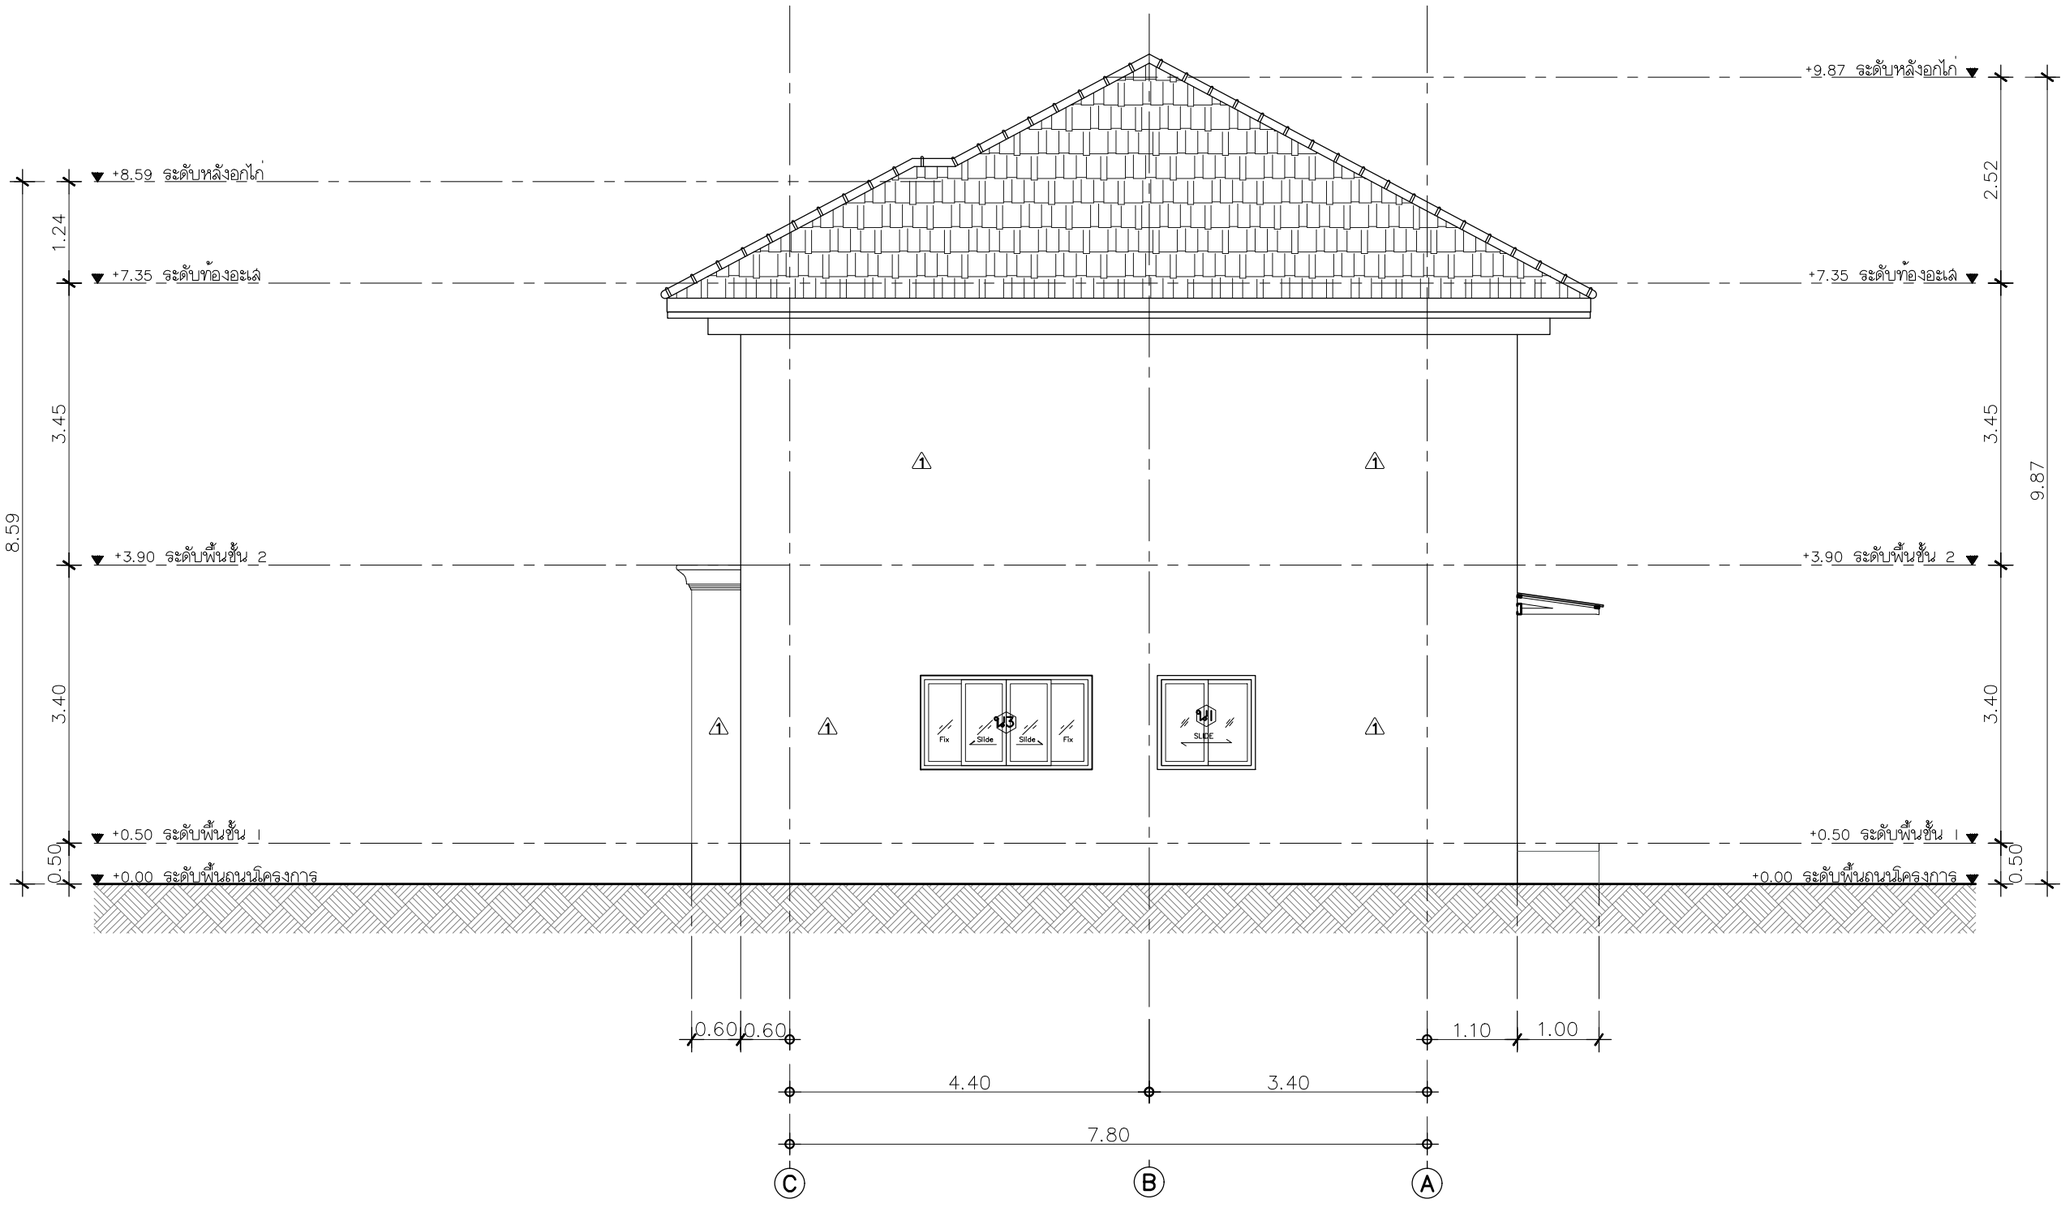

รูปด้าน 2

IN SCALE 1 : 75

QDHouse Architect

PROJECT

OWNER :

ARCHITECT & DRAWING

STRUCTURAL ENGINEER

SANITARY ENGINEER
-

MECHANICAL ENGINEER
-

DRAWING
-

REVISE

No.	Detail	Date

KEY PLAN

DRAWING TITLE
รูปด้าน 2

SCALE : 1: 75

Drawing No: A-12

Sheet No : 12 | 39

DOCUMENT No :

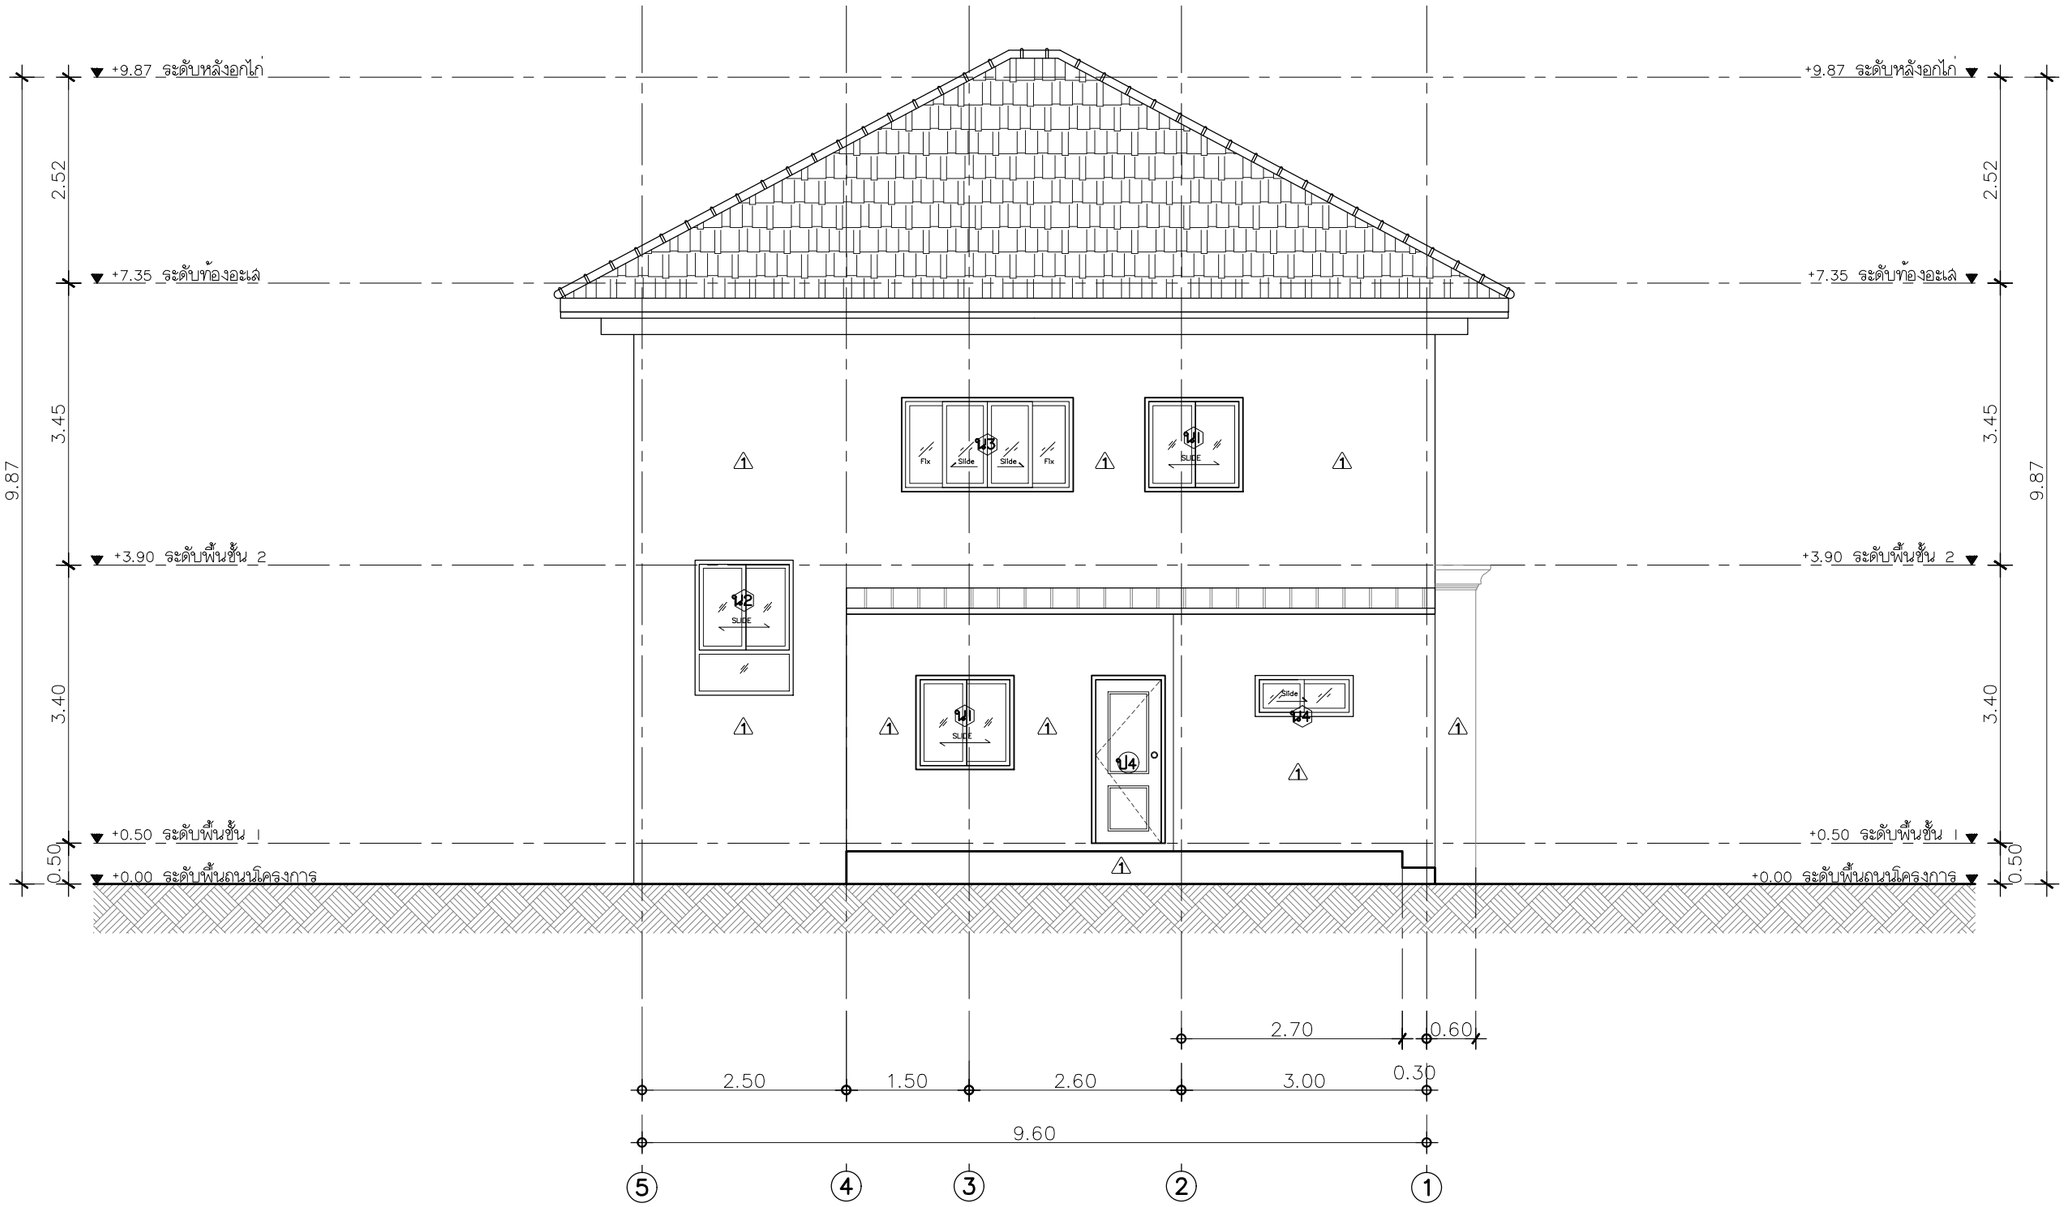

รูปด้าน 3

IN SCALE 1 : 75

QDHouse

PROJECT

OWNER :

ARCHITECT & DRAWING

STRUCTURAL ENGINEER

SANITARY ENGINEER
-

MECHANICAL ENGINEER
-

DRAWING
-

REVISE

No.	Detail	Date

KEY PLAN

DRAWING TITLE

รูปด้าน 3

SCALE : 1: 75

Drawing No: A-13

Sheet No : 13 | 39

DOCUMENT No :

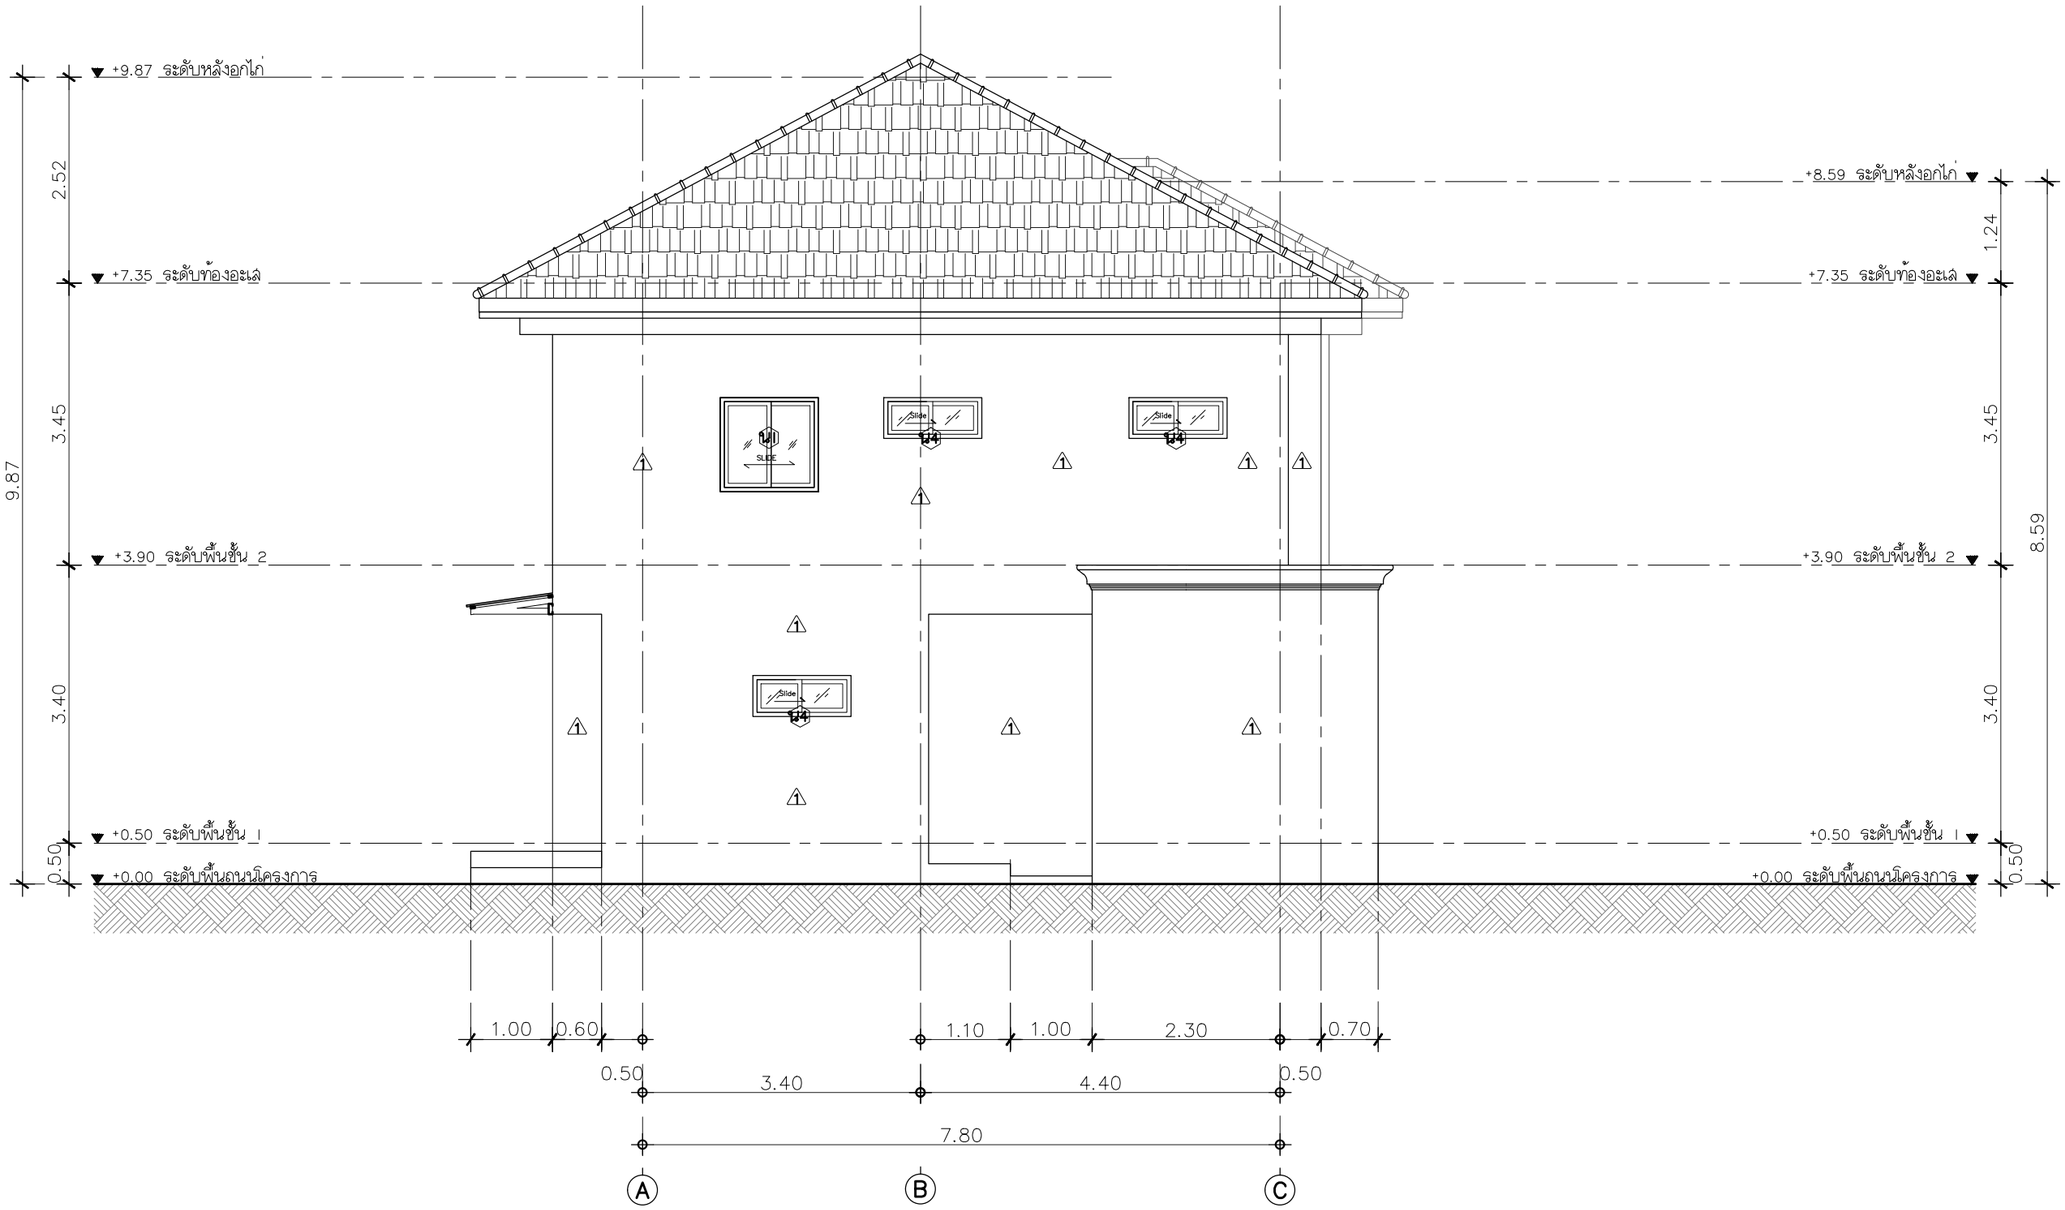

รูปด้าน 4

IN SCALE 1 : 75

QDHouse Architect

PROJECT

OWNER :

ARCHITECT & DRAWING

STRUCTURAL ENGINEER

SANITARY ENGINEER
-

MECHANICAL ENGINEER
-

DRAWING
-

REVISE

No.	Detail	Date

KEY PLAN

DRAWING TITLE

รูปด้าน 4

SCALE : 1: 75

Drawing No: A-14

Sheet No : 14 | 39

DOCUMENT No :