CL02-009 CholeHome Cedar-R

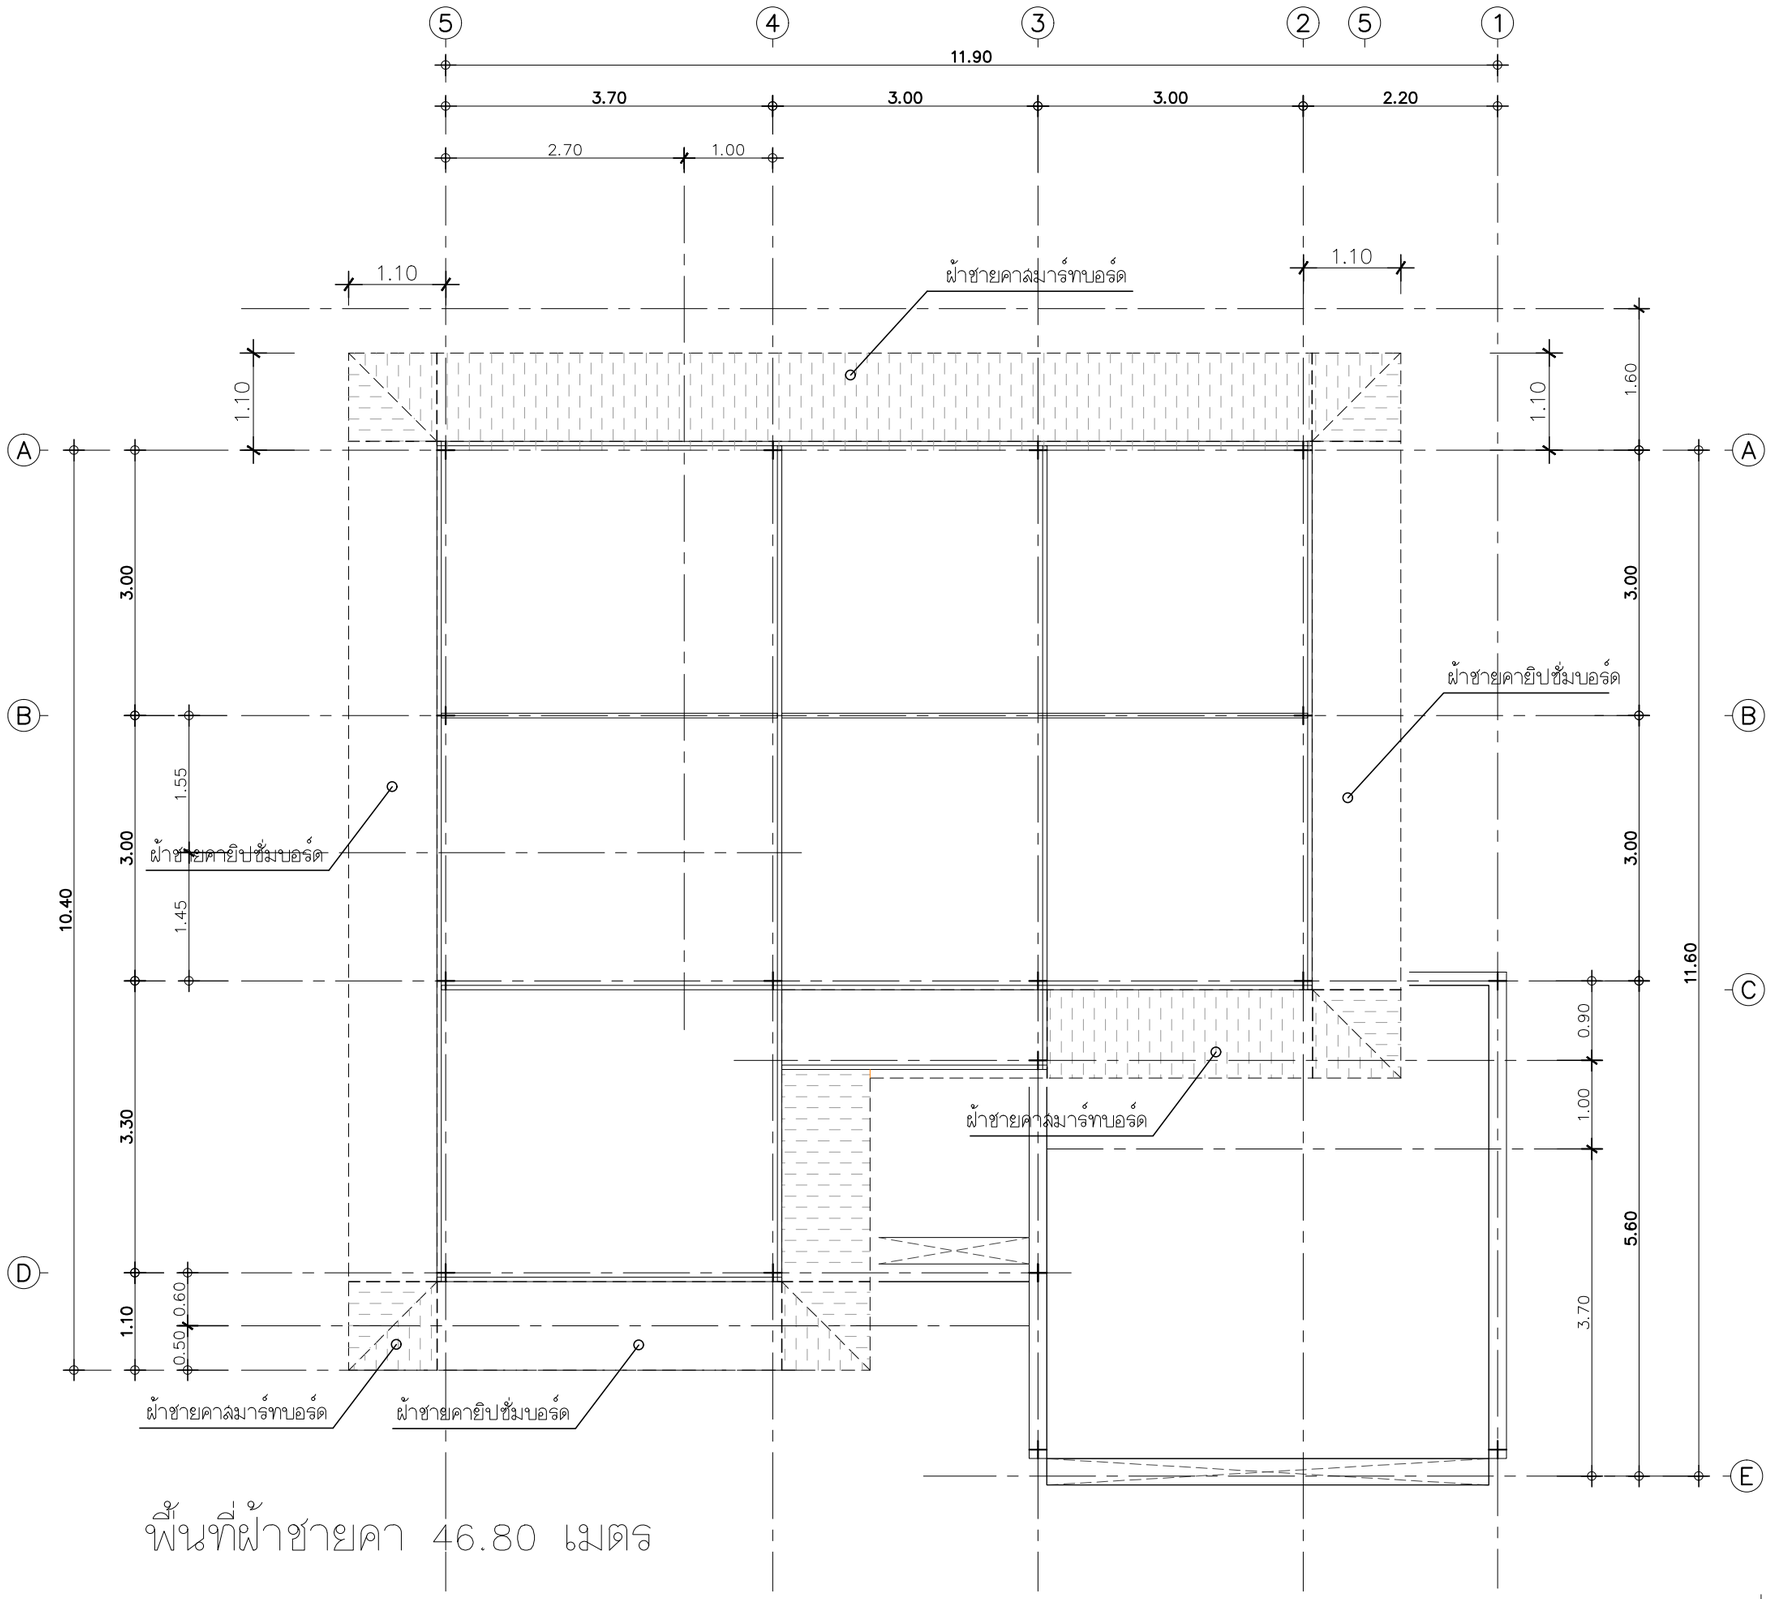

พื้นที่ฝ้าชายคา 46.80 เมตร

แปลนฝ้าชายคา

IN SCALE 1 : 75

QDHouse

PROJECT

DATE :

ARCHITECT

STRUCTURAL ENGINEER

SANITARY ENGINEER
-

MECHANICAL ENGINEER
-

LANDSCAPE PROJECT
-

REVISE

No.	Detail	Date

KEY PLAN

DRAWING TITLE

SCALE :

Drawing No:

Sheet No : 00

DOCUMENT No :

CL02-009 CholeHome Cedar-R

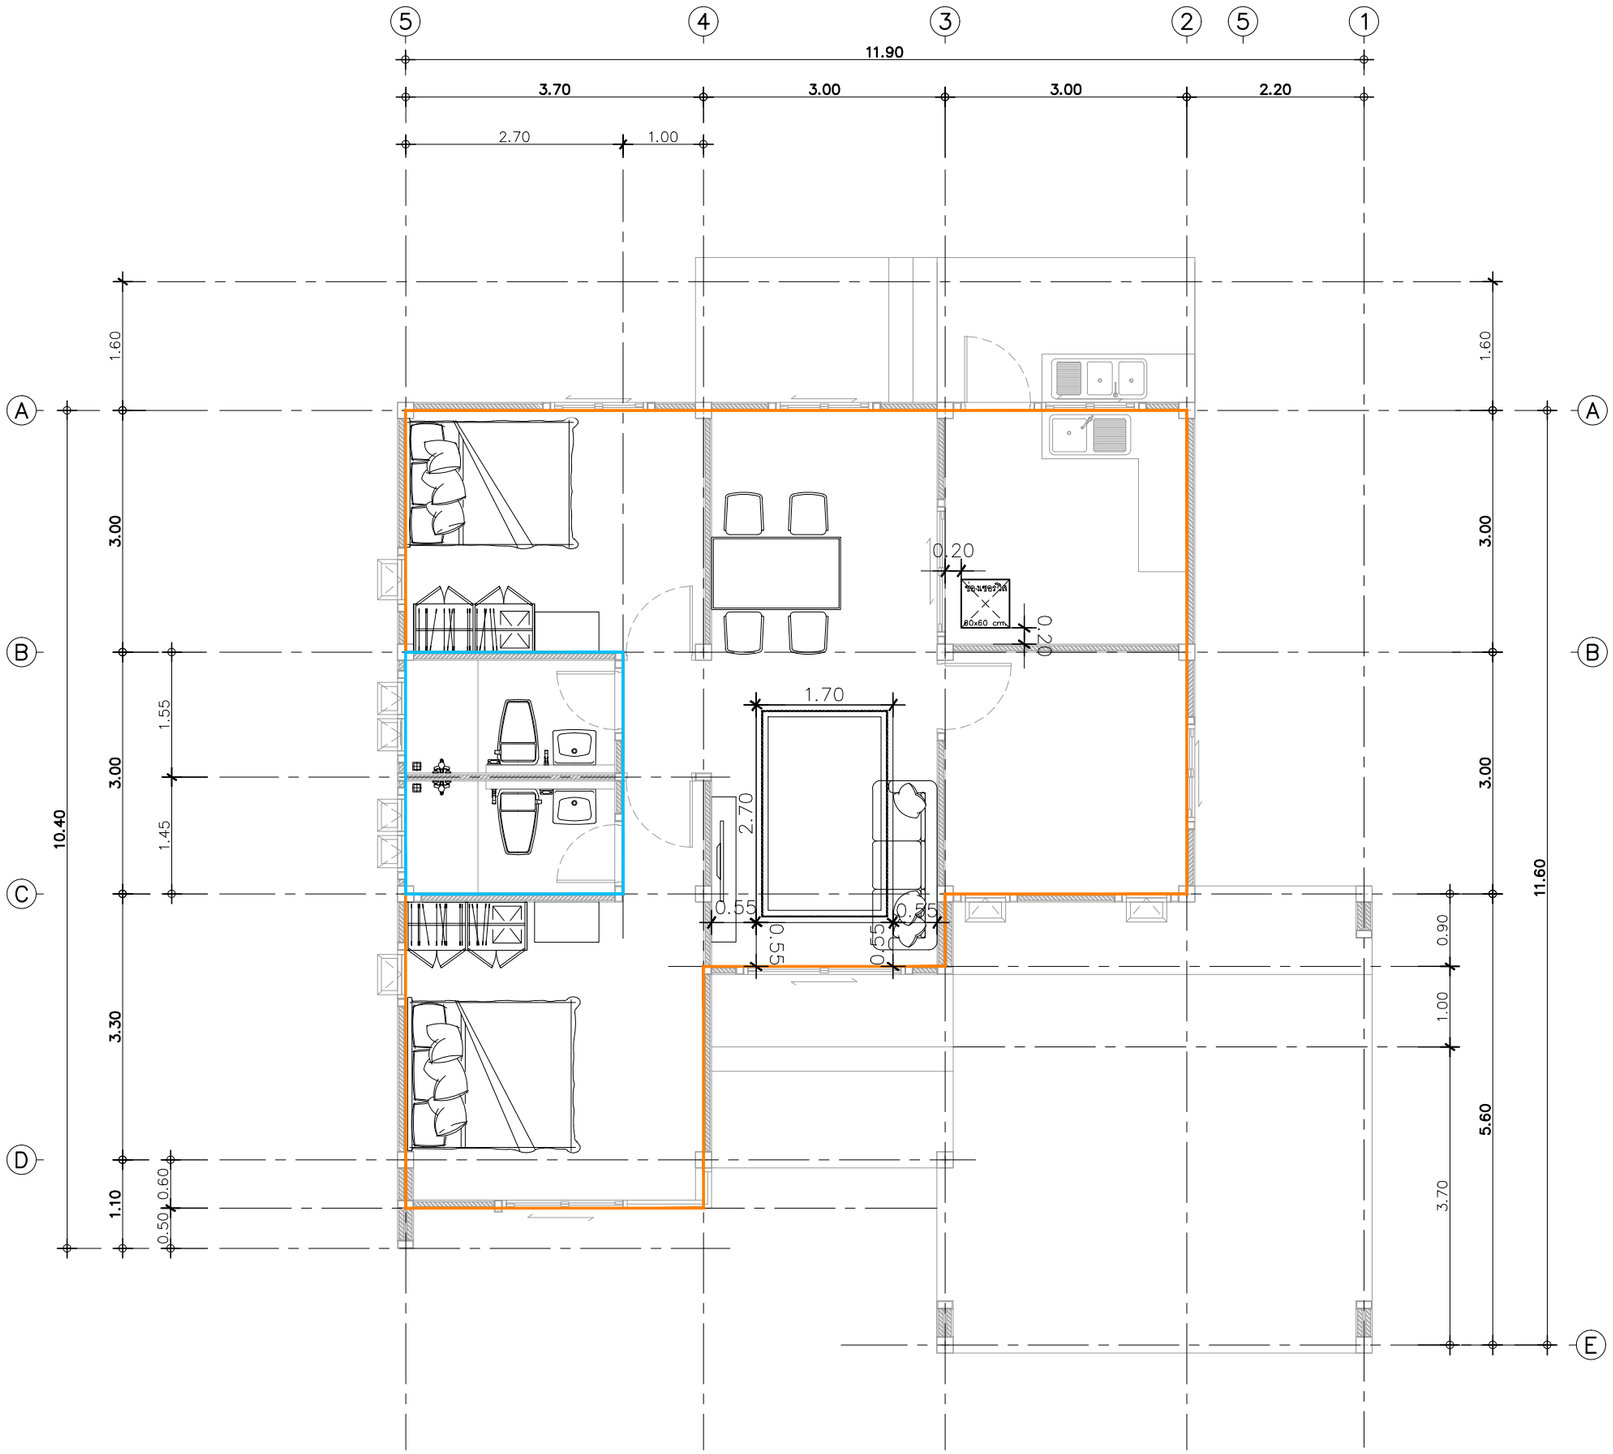

พื้นที่ฝ้าภายใน
– 67.24 ตร.ม.

พื้นที่ฝ้าชื้นภายใน
– 8.10 ตร.ม.

พื้นที่ฝ้าหลุมซ่อนไฟ
– 17.60 ตร.ม.

แปลนพื้นที่ฝ้าภายใน

IN SCALE 1 : 75

QDHouse

PROJECT

DATE :

ARCHITECT

STRUCTURAL ENGINEER

SANITARY ENGINEER
-

MECHANICAL ENGINEER
-

LANDSCAPE PROJECT
-

REVISE

No.	Detail	Date

KEY PLAN

DRAWING TITLE

SCALE :

Drawing No:

Sheet No : 00

DOCUMENT No :

CL02-009 CholeHome Cedar-R

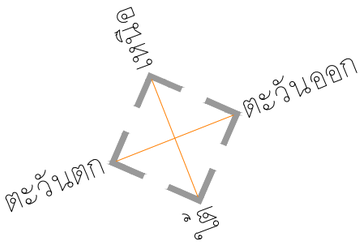

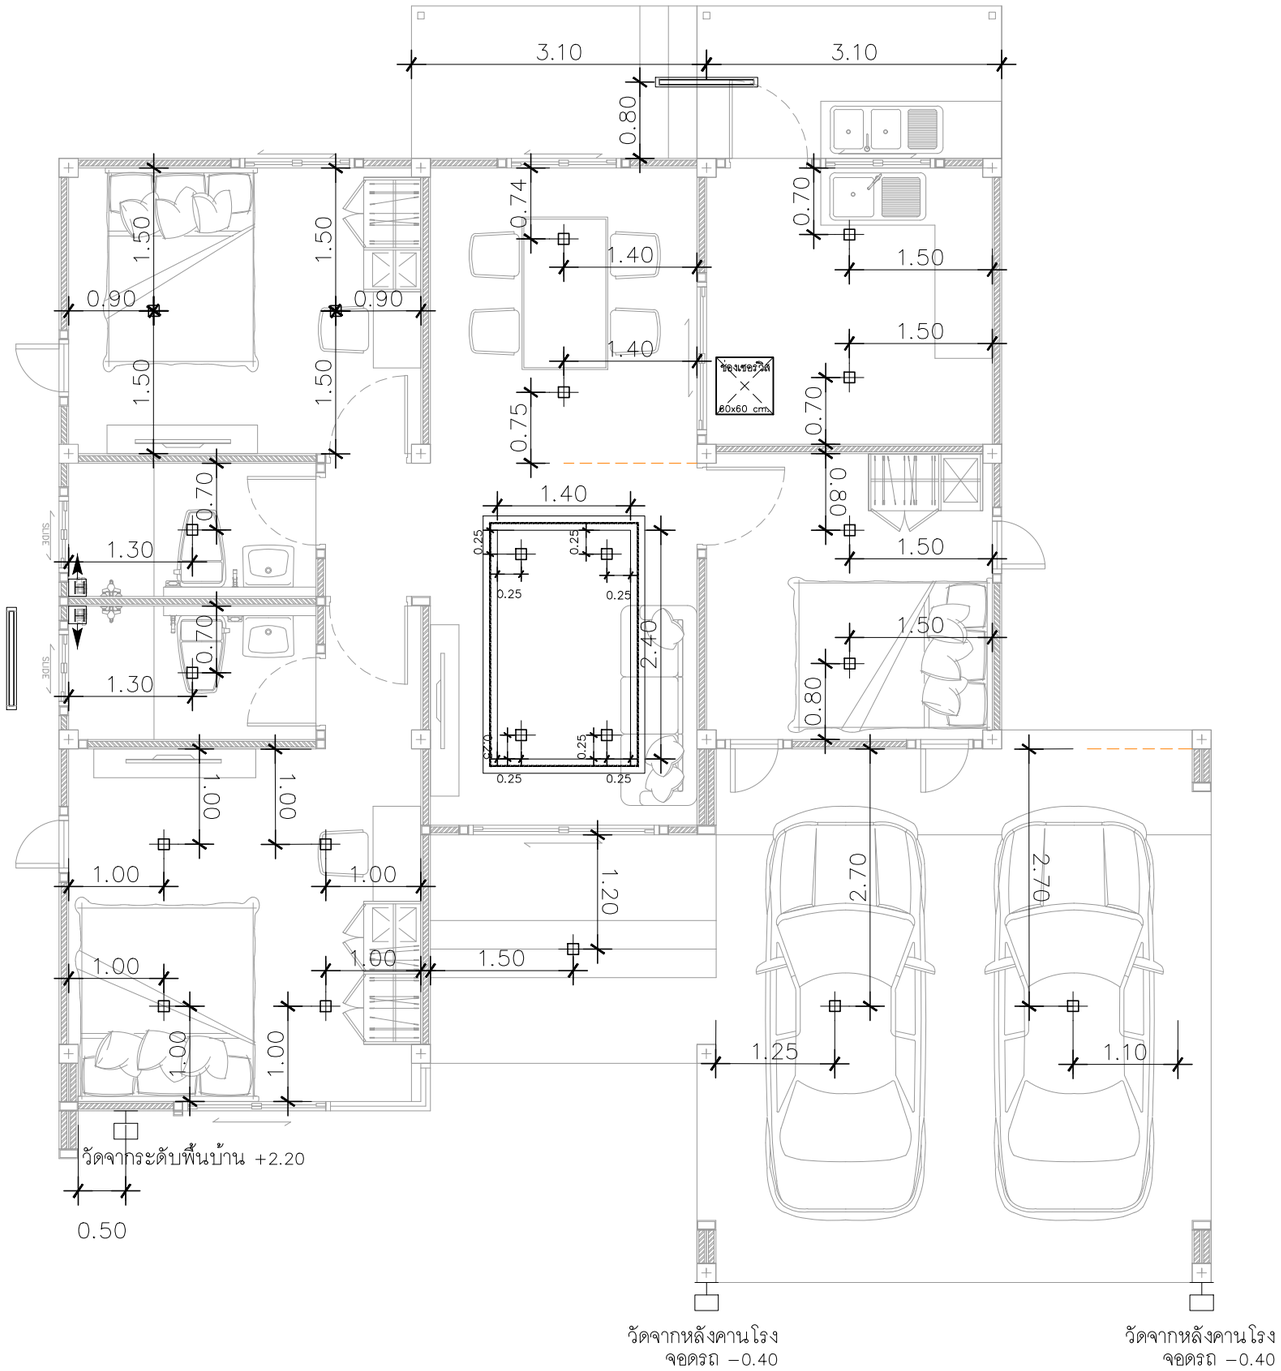

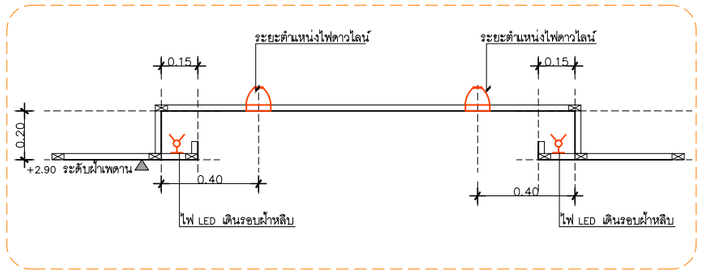

แบบขยายหลืบฝ้าซ่อนไฟ/ระยะไฟดาวไลน์ ตำแหน่งโถงรับแขก

แปลนระยะดวงโคม

IN SCALE 1 : 75

QDHouse

PROJECT

DATE :

ARCHITECT

STRUCTURAL ENGINEER

SANITARY ENGINEER
-

MECHANICAL ENGINEER
-

LANDSCAPE PROJECT
-

REVISE

No.	Detail	Date

KEY PLAN

DRAWING TITLE

SCALE :

Drawing No:

Sheet No : 00

DOCUMENT No :

CL02-009 CholeHome Cedar-R

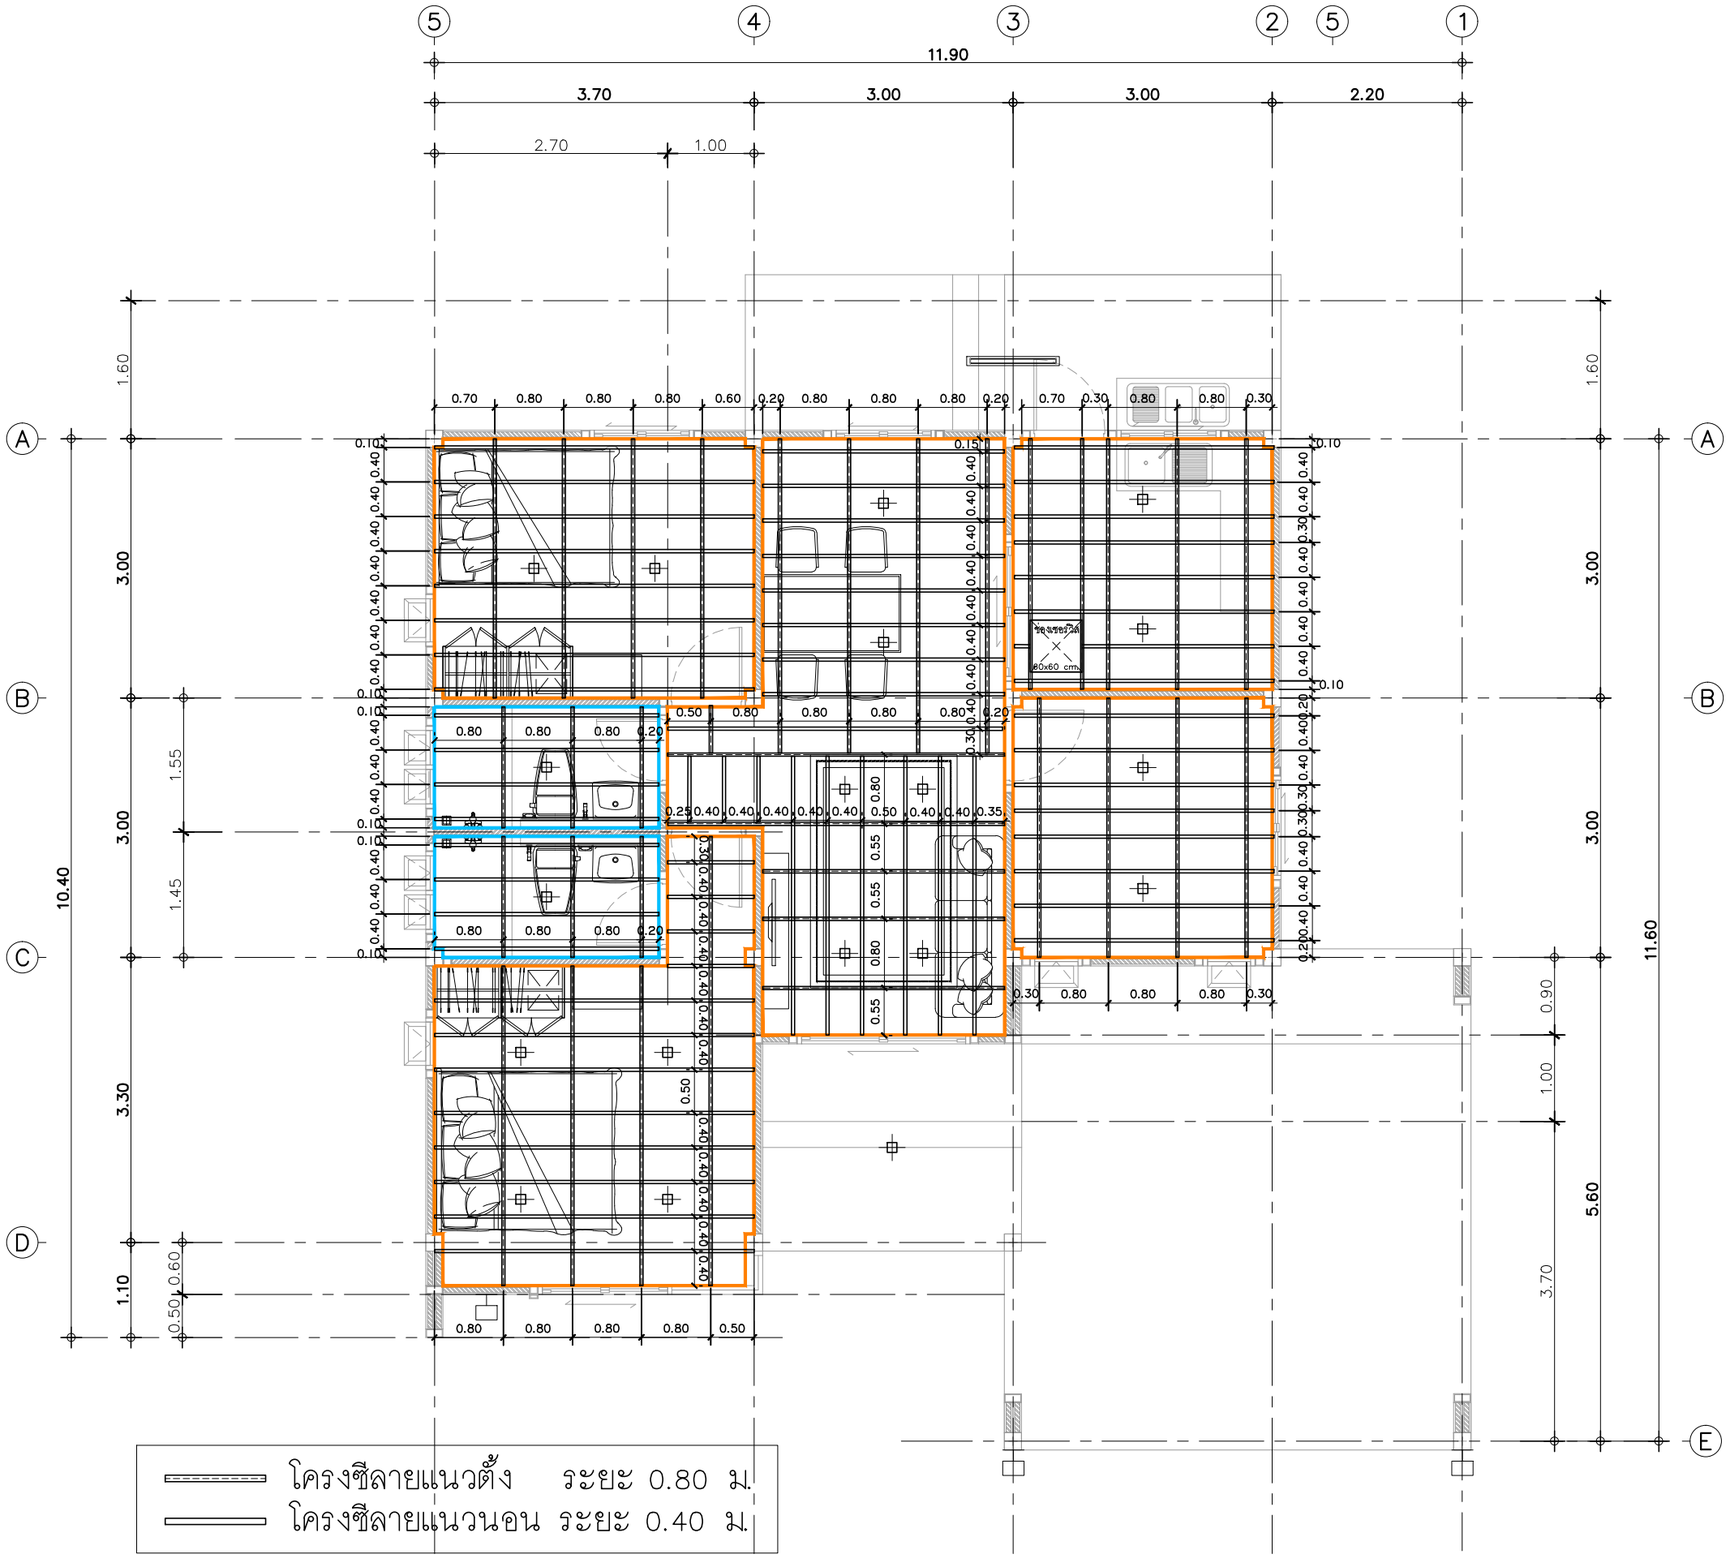

แปลนโครงฝ้าภายใน

IN SCALE 1 : 75

QDHouse

PROJECT

DATE :

ARCHITECT

STRUCTURAL ENGINEER

SANITARY ENGINEER
-

MECHANICAL ENGINEER
-

LANDSCAPE PROJECT
-

REVISE

No.	Detail	Date

KEY PLAN

DRAWING TITLE

SCALE :

Drawing No:

Sheet No : 00

DOCUMENT No :