รูปด้าน1

IN SCALE 1 : 125

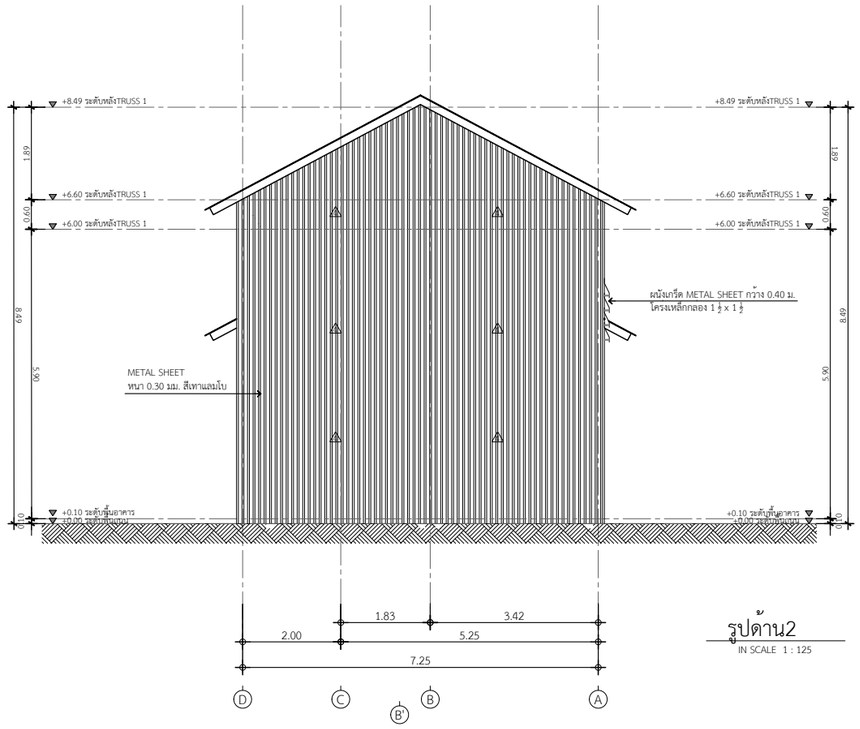

รูปด้าน2

IN SCALE 1 : 125

PROJECT	DBUILD-012 ออฟฟิศพิษณุโลก
DATE :	
ARCHITECT	
STRUCTURAL ENGINEER	
SANITARY ENGINEER	-
MECHANICAL ENGINEER	-
LANDSCAPE PROJECT	-

REVISE

No.	Detail	Date

OWNER

DRAWING TITLE

SCALE : 1: 125

Drawing No:

Sheet No : 33

DOCUMENT No :