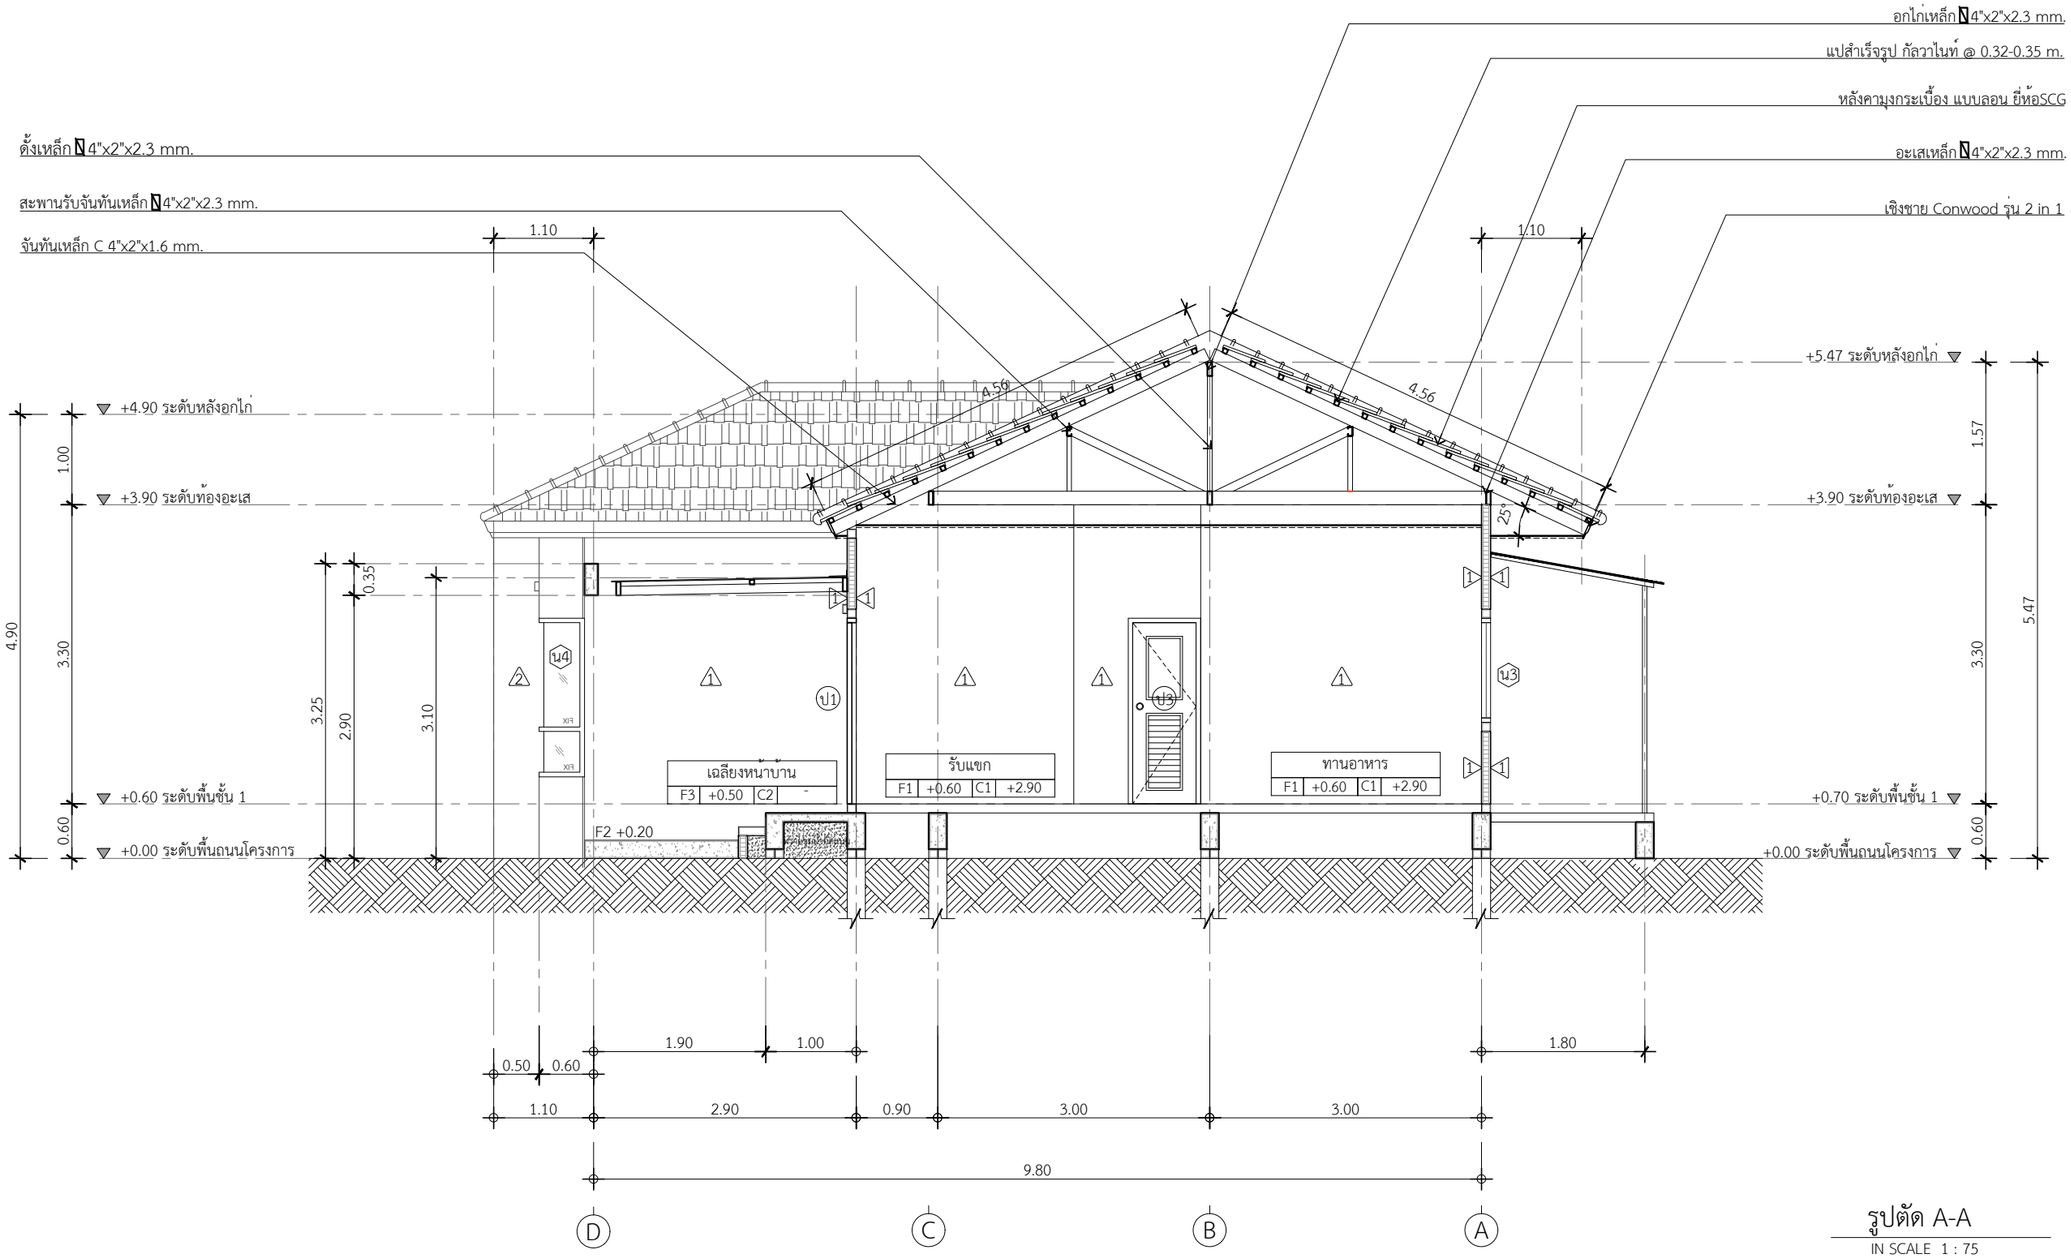

รูปตัด A-A

IN SCALE 1 : 75

QDHouse ควอดี้ฮ้าส์

PROJECT

DATE :

ARCHITECT

STRUCTURAL ENGINEER

SANITARY ENGINEER
-

MECHANICAL ENGINEER
-

LANDSCAPE PROJECT
-

REVISE

No.	Detail	Date

KEY PLAN

DRAWING TITLE
รูปตัด A-A

SCALE : 1: 75

Drawing No: A-08

Sheet No : 08 00

DOCUMENT No :