SEN09-021-ClassicPatricia

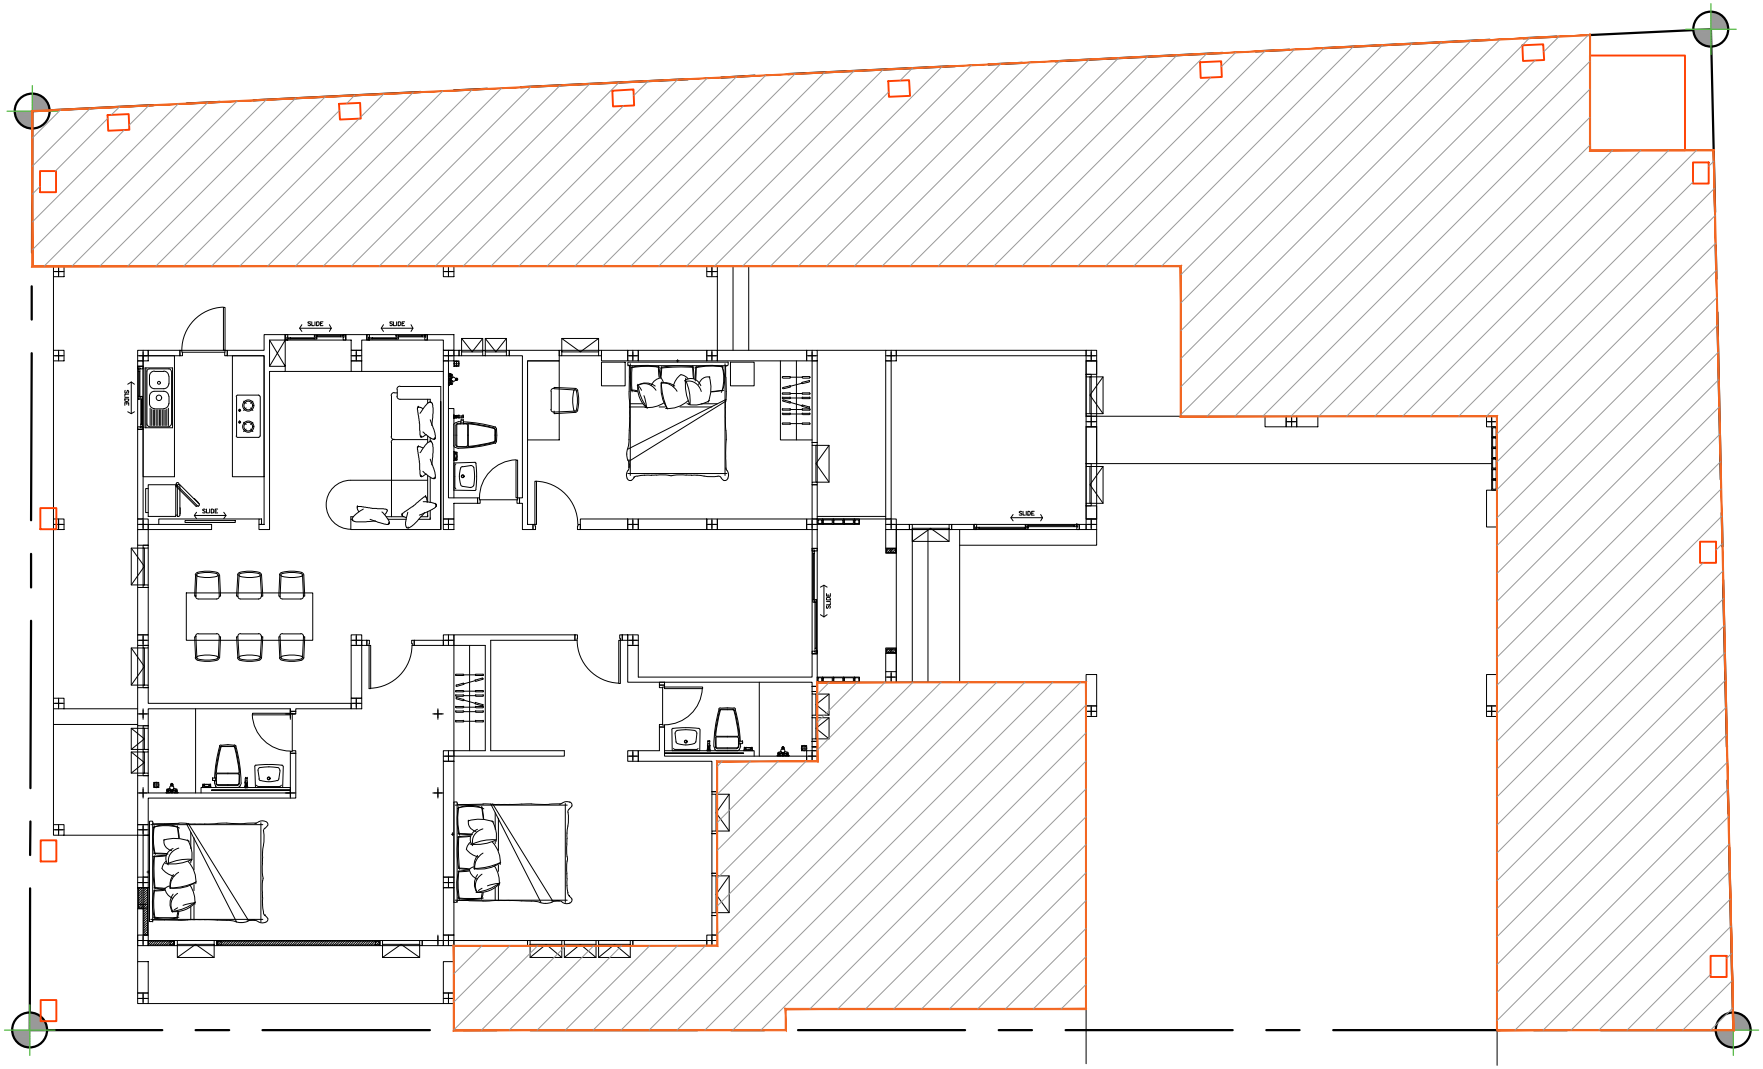

พื้นที่ปูสนามหญ้า 217 ตร.ม.

งานปูสนามหญ้า

IN SCALE 1 : 150

QDHouse

PROJECT

DATE :

ARCHITECT

STRUCTURAL ENGINEER

SANITARY ENGINEER

MECHANICAL ENGINEER

LANDSCAPE PROJECT

REVISE

No.	Detail	Date

KEY PLAN

DRAWING TITLE

SCALE :

Drawing No:

Sheet No : 00

DOCUMENT No :