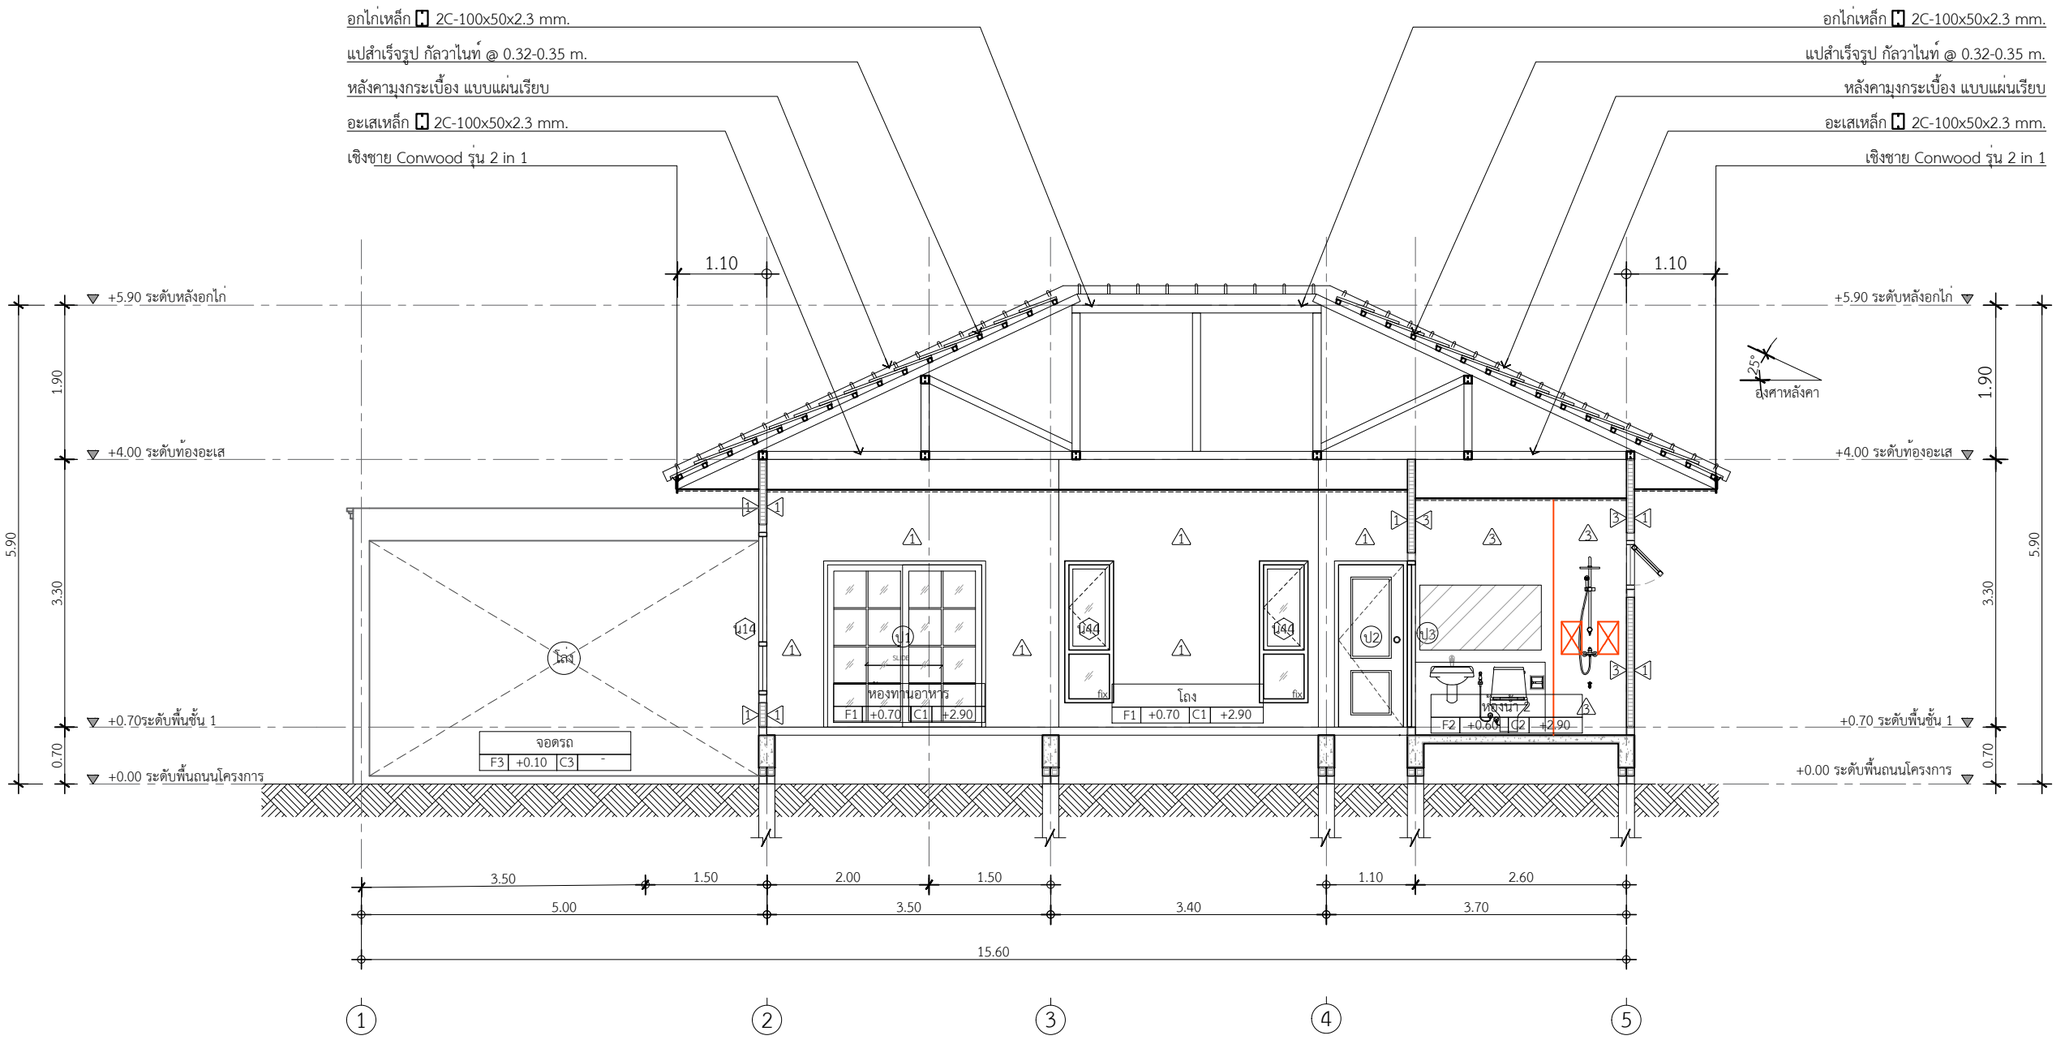


# รูปตัด B-B

IN SCALE 1 : 75

QDHouse ควดีเฮ้าส์

PROJECT

DATE :

ARCHITECT

STRUCTURAL ENGINEER

SANITARY ENGINEER
-

MECHANICAL ENGINEER
-

LANDSCAPE PROJECT
-

REVISE

| No. | Detail | Date |
|---|---|---|
| | | |

KEY PLAN

DRAWING TITLE

รูปตัด B-B

SCALE :

Drawing No:

Sheet No : 00

DOCUMENT No :