SIGN03-009 Sign Araya
(Flora)

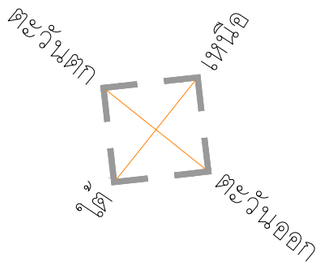

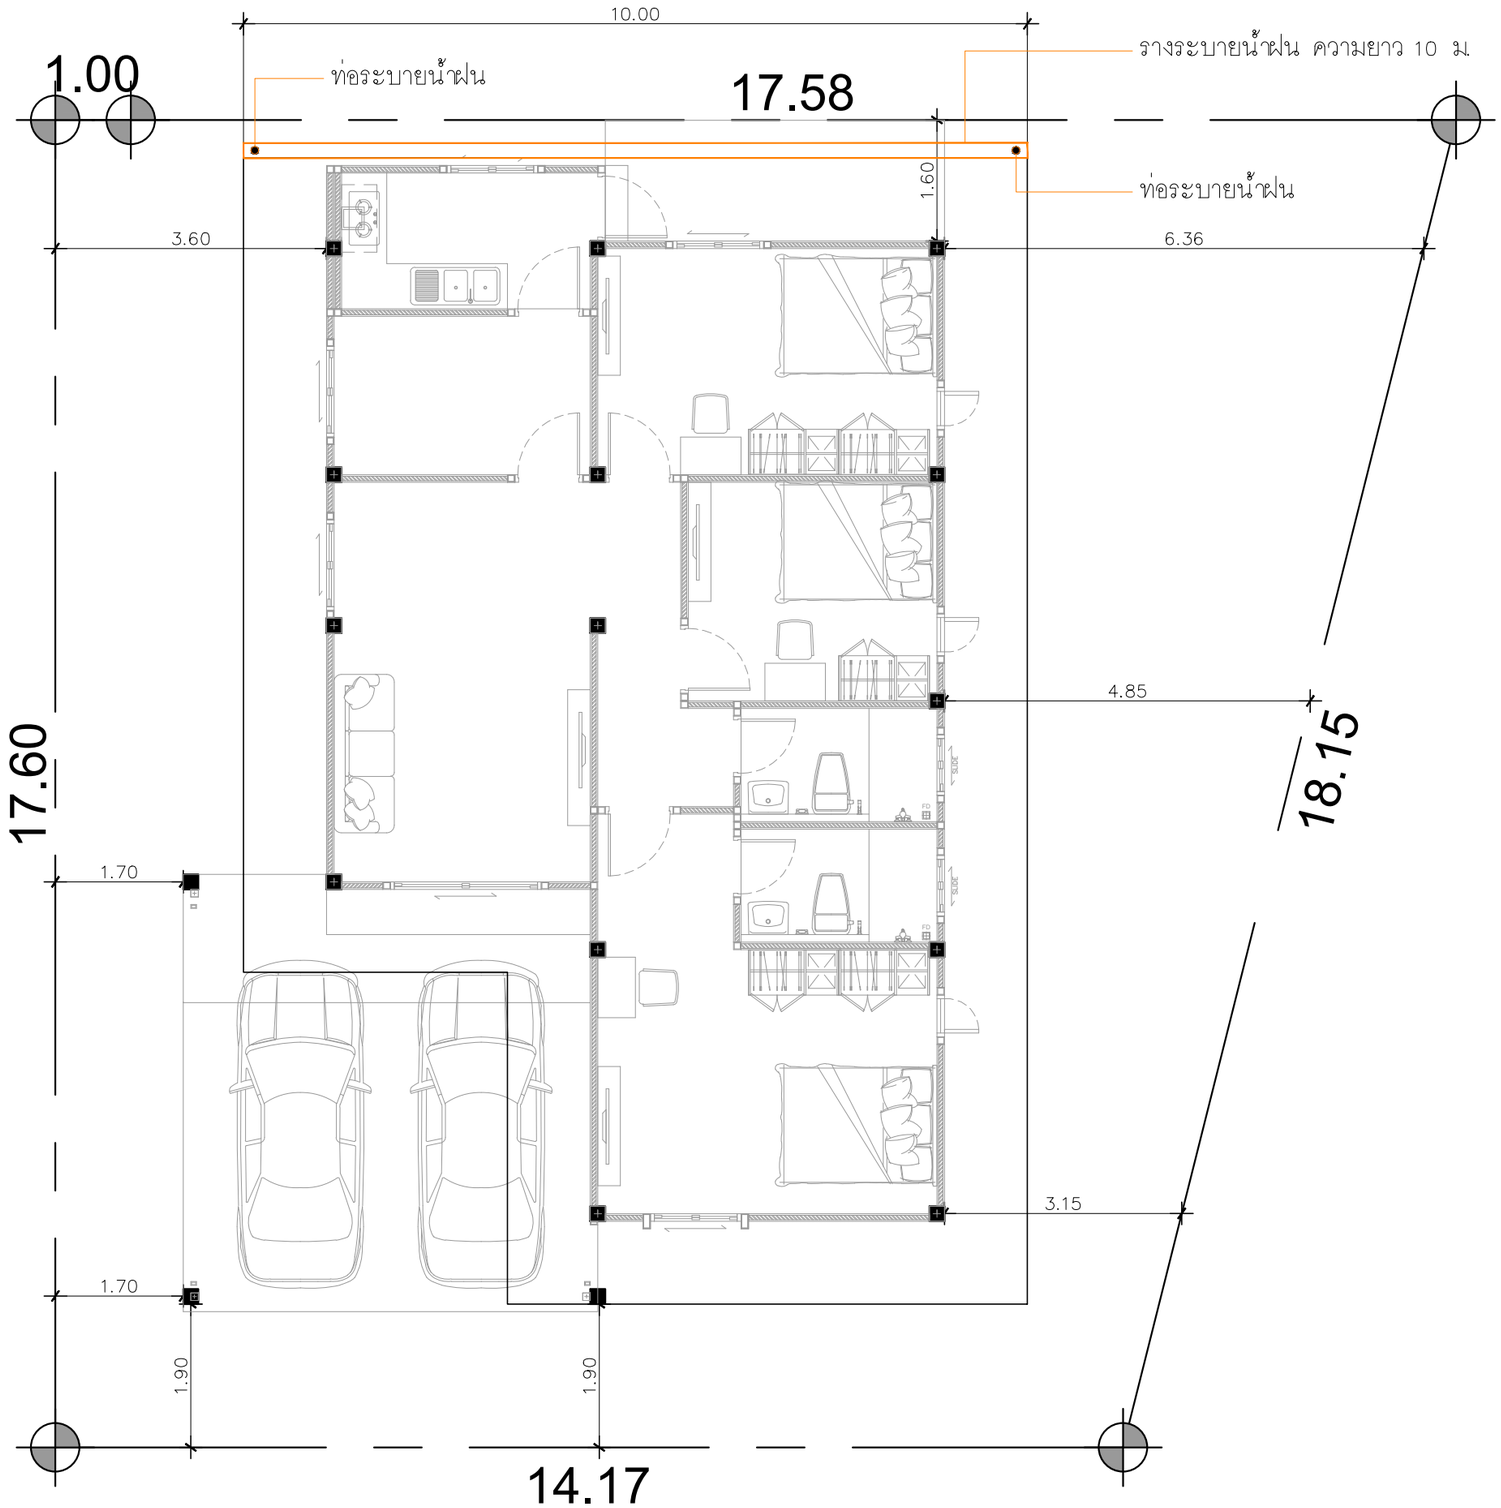

ผังบริเวณ

IN SCALE 1 : 75

QDHouse

PROJECT

DATE :

ARCHITECT

STRUCTURAL ENGINEER

SANITARY ENGINEER
-

MECHANICAL ENGINEER
-

LANDSCAPE PROJECT
-

REVISE

No.	Detail	Date

KEY PLAN

DRAWING TITLE
ผังบริเวณ

SCALE :

Drawing No:

Sheet No : 00

DOCUMENT No :