


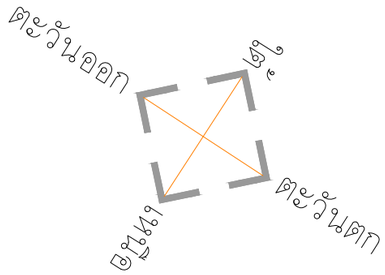


# SIGN03-015 Flora Plus-R

ผังบริเวณ

IN SCALE 1 : 75

QDHouse

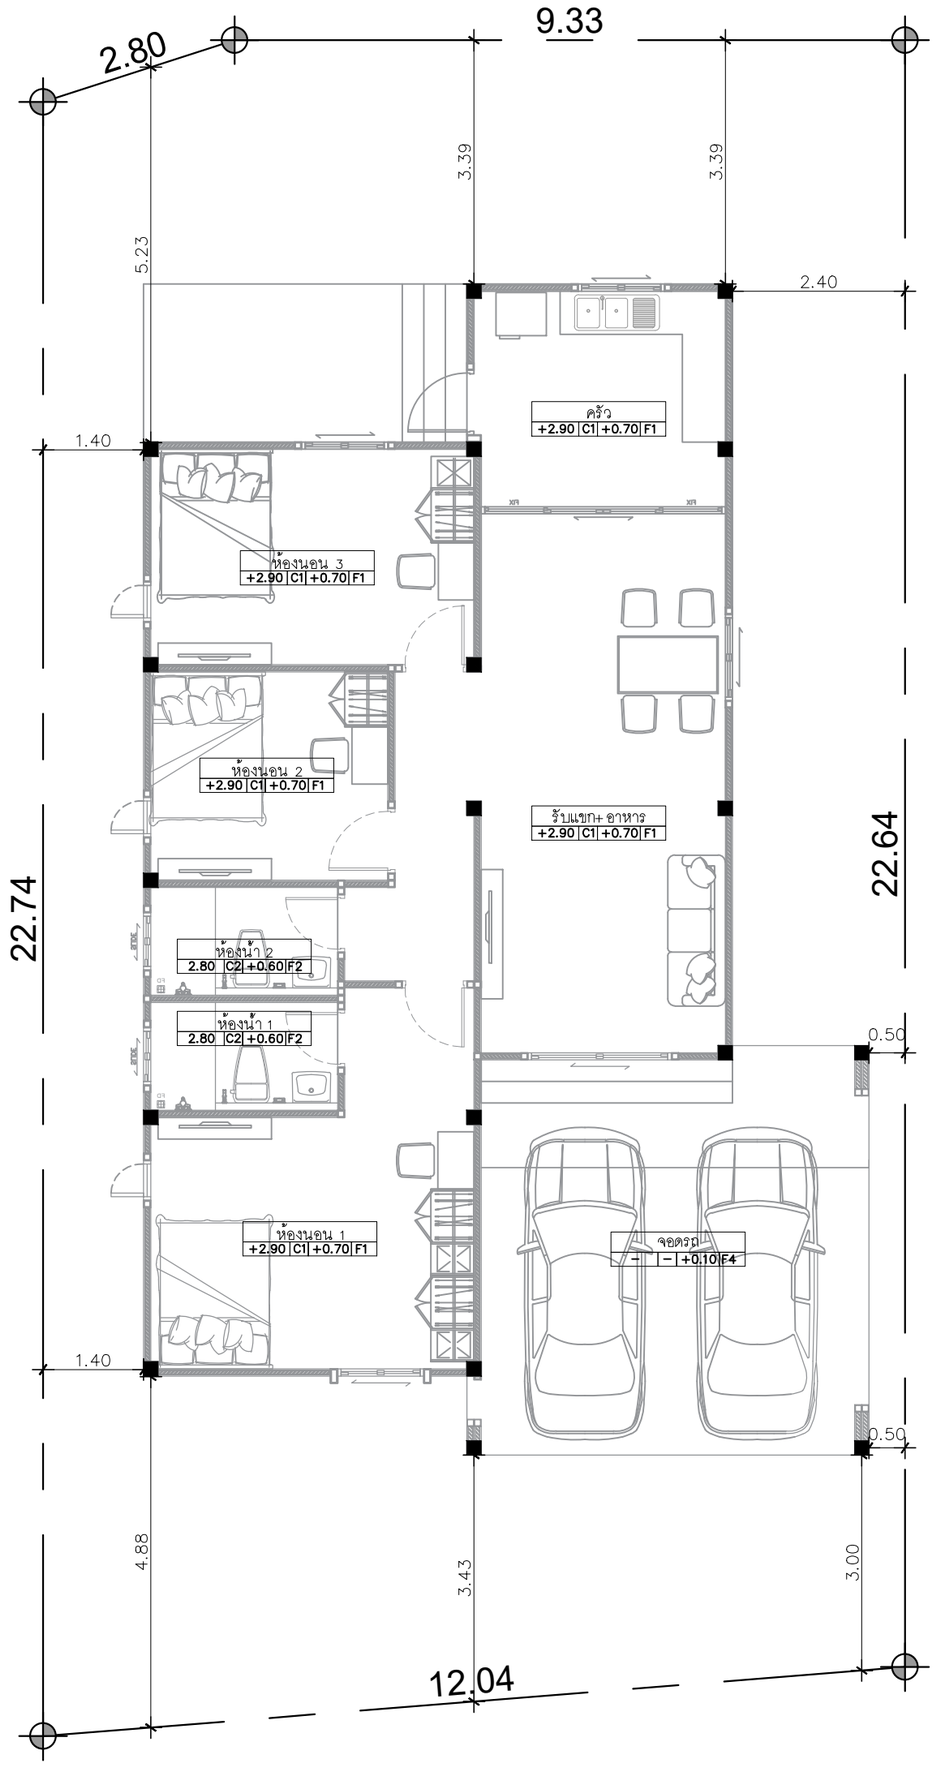PROJECT

DATE :

ARCHITECT

STRUCTURAL ENGINEER

SANITARY ENGINEER
-

MECHANICAL ENGINEER
-

LANDSCAPE PROJECT
-

REVISE

| No. | Detail | Date |
|---|---|---|
| | | |

KEY PLAN

DRAWING TITLE
ผังบริเวณ

SCALE : 1: 75

Drawing No: A-06

Sheet No : 06 00

DOCUMENT No :