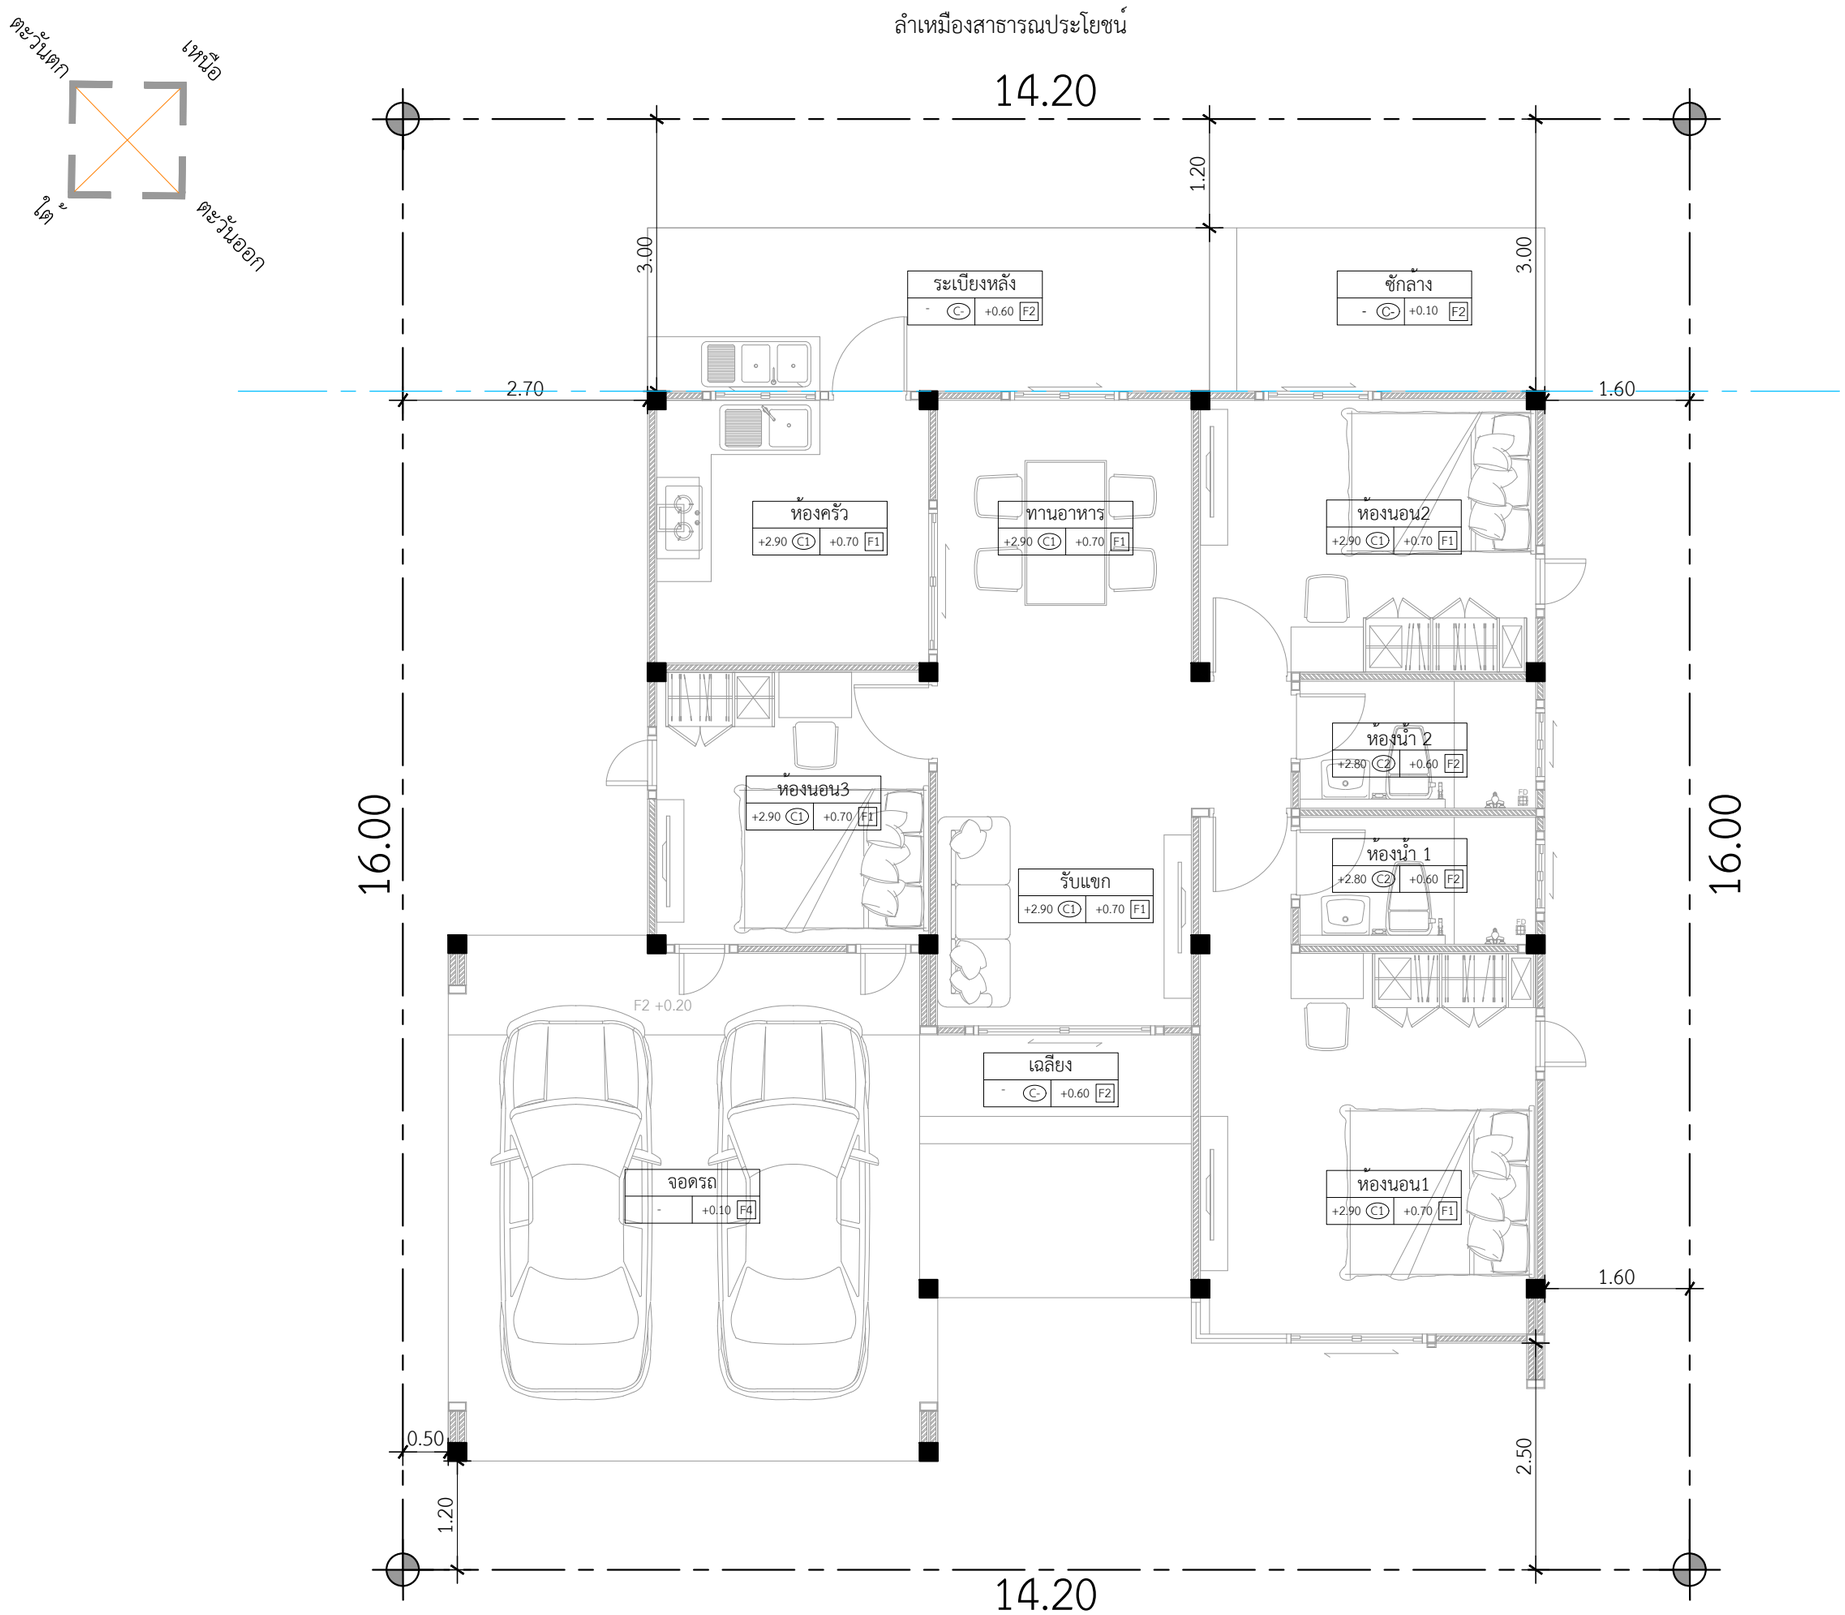

ผังบริเวณ

IN SCALE 1 : 75

3 A-11 | 4 A-11 | 2 A-10 | 1 A-10

QDHouse คว้ดีค่าสี

PROJECT

DATE :

ARCHITECT

STRUCTURAL ENGINEER

SANITARY ENGINEER
-

MECHANICAL ENGINEER
-

LANDSCAPE PROJECT
-

REVISE

No.	Detail	Date

KEY PLAN

DRAWING TITLE
ผังบริเวณ

SCALE : 1: 75

Drawing No: A-06

Sheet No : 06 00

DOCUMENT No :